




LEGEND

	(PROPOSED)	(EXISTING)
STORMWATER DRAIN / PIT		
HOUSE BRANCH/RISER		
SEWER		
WATER		
TELECOMMUNICATIONS		
ELECTRICITY		
KERB & CHANNEL		
WATER CONDUIT		
LOT CORNER LEVEL		



184 FAIRY STREET
WARRNAMBOOL VIC 3280
E: INFO@SITECVIC.COM.AU P: (03) 5561 3939

PS -----		PLANNING PERMIT NUMBER P-----		
109 OLD PETERBOROUGH ROAD PETERBOROUGH VICTORIA LAYOUT PLAN				
SCALE 1 : 500	SIZE A1	PROJECT No. 22-158	SHEET No. 1 OF 13	REV -

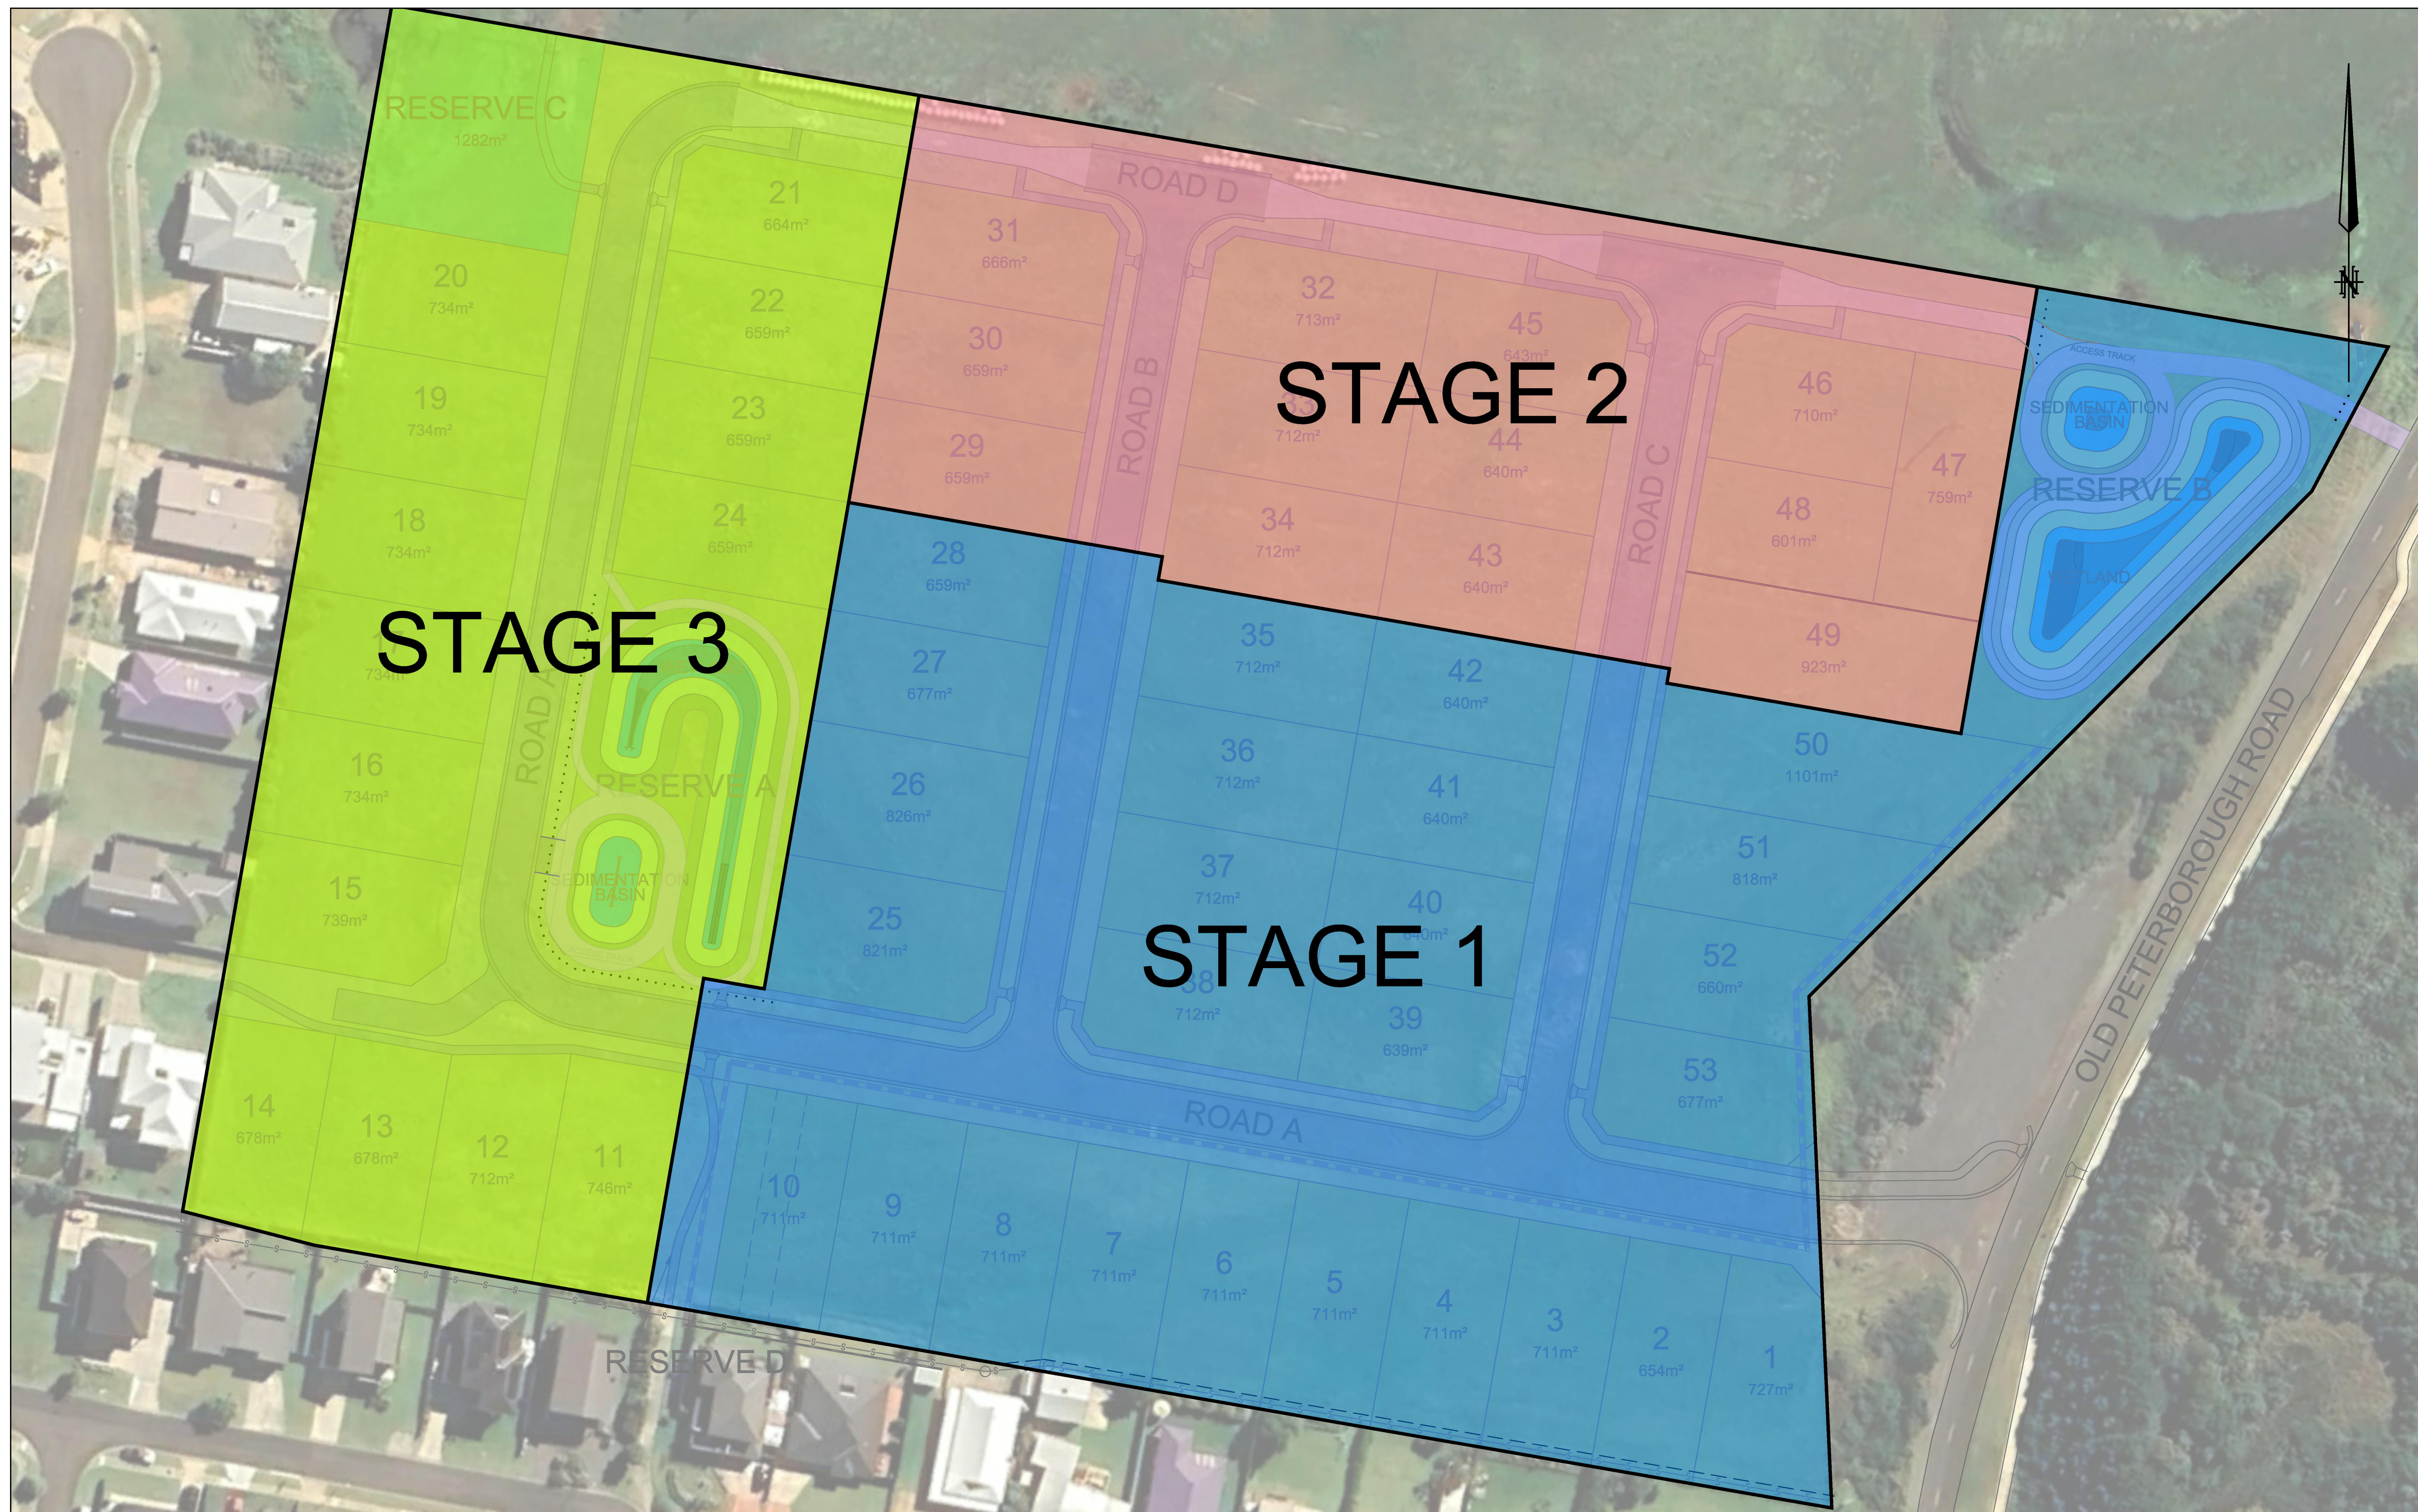

184 FAIRY STREET
WARRNAMBOOL VIC 3280
E: INFO@SITECVIC.COM.AU P: (03) 5561 3931

PS -----		PLANNING PERMIT NUMBER P-----	
109 OLD PETERBOROUGH ROAD PETERBOROUGH VICTORIA STAGING PLAN			
SCALE 1 : 500	SIZE A1	PROJECT No. 22-158	SHEET No. 2 OF 13



LEGEND

OVERLAND FLOW PATH

(PROPOSED)



184 FAIRY STREET
WARRNAMBOOL VIC 3280
E: INFO@SITECVIC.COM.AU P: (03) 5561 3939

PS -----		PLANNING PERMIT NUMBER P-----		
109 OLD PETERBOROUGH ROAD PETERBOROUGH VICTORIA OVERLAND FLOW PATH PLAN				
SCALE 1 : 500	SIZE A1	PROJECT No. 22-158	SHEET No. 3 OF 13	REV -



LEGEND

STORMWATER DRAIN / PIT

(PROPOSED) (EXISTING)

SITEC
CONSULTING ENGINEERS

184 FAIRY STREET
WARRNAMBOOL VIC 3280
E: INFO@SITEVIC.COM.AU P: (03) 5561 3935

PS ----- PLANNING PERMIT NUMBER P-----

109 OLD PETERBOROUGH ROAD
PETERBOROUGH
VICTORIA
DRAINAGE LAYOUT PLAN

SCALE 1: 500	SIZE A1	PROJECT No. 22-158	SHEET No. 4 OF 13	REV -
-----------------	------------	-----------------------	----------------------	----------



LEGEND

STORMWATER DRAIN / PIT

(PROPOSED)

(EXISTING)




184 FAIRY STREET
WARRNAMBOOL VIC 3280
E: INFO@SITECVIC.COM.AU P: (03) 5561 393

PS ----- PLANNING PERMIT NUMBER P-----

109 OLD PETERBOROUGH ROAD
PETERBOROUGH
VICTORIA
DIMENSION PLAN

SCALE	SIZE	PROJECT No.	SHEET No.	REV
1: 500	A1	22-158	5 OF 13	-

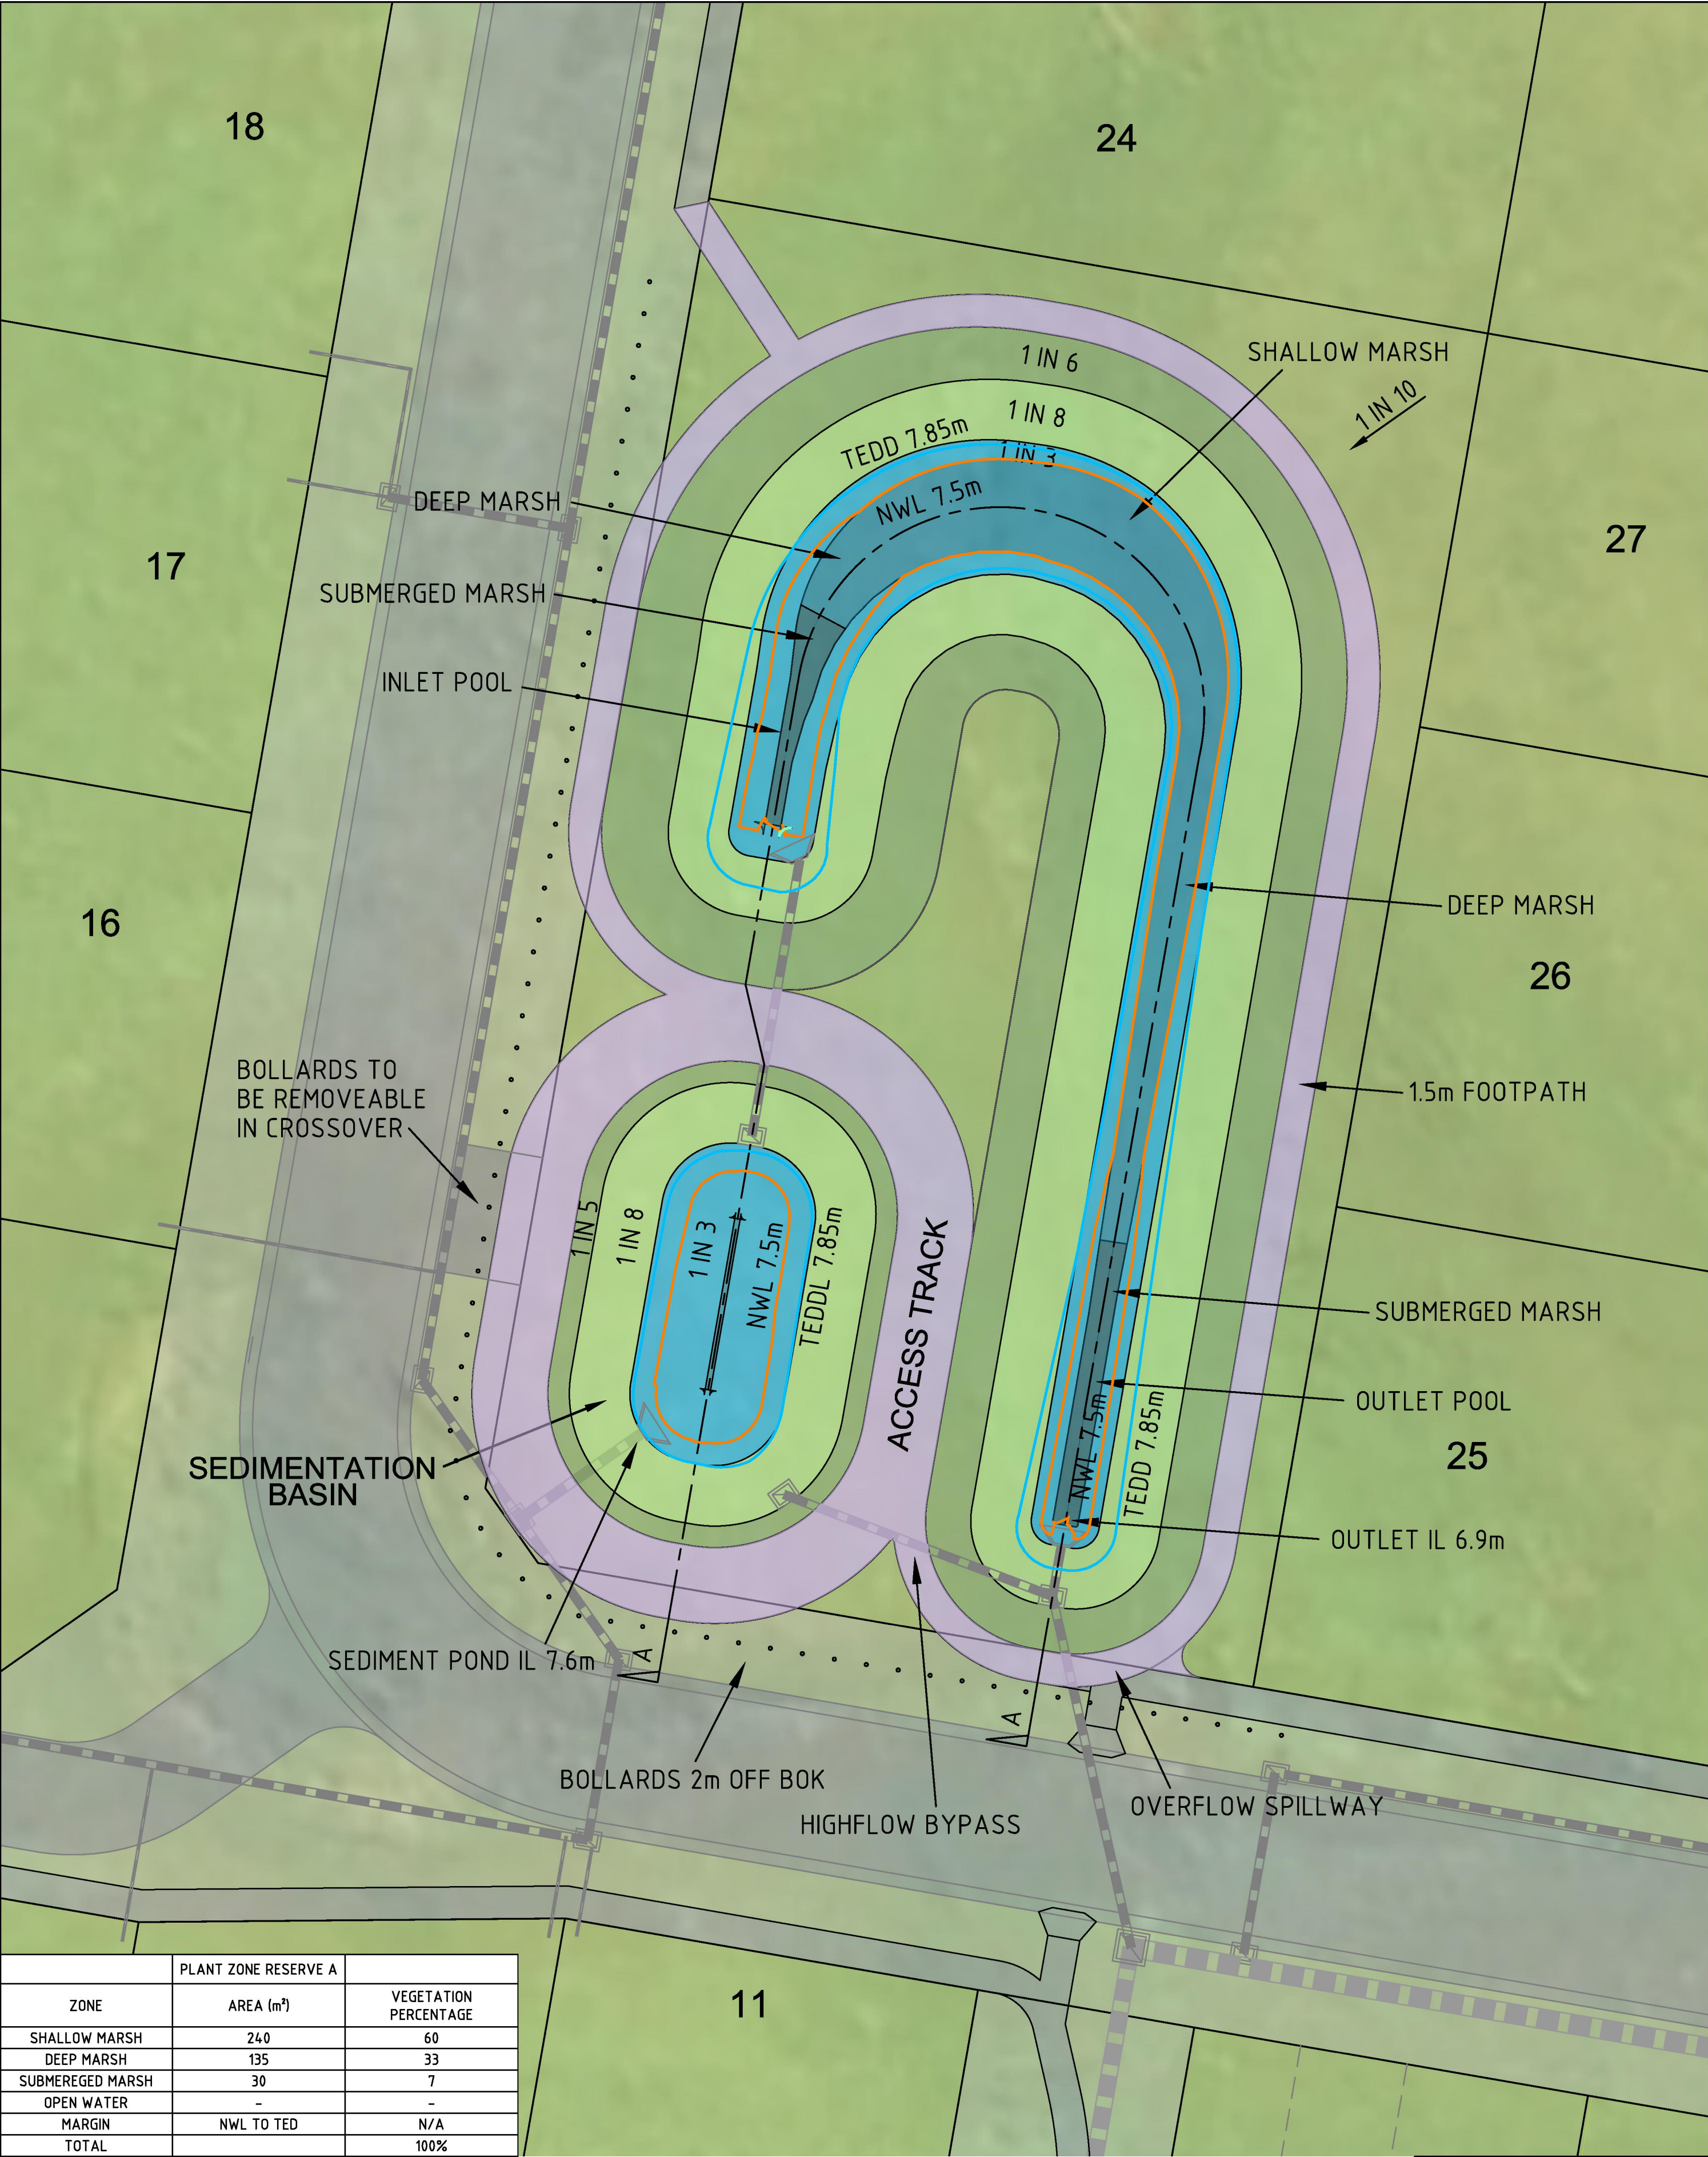

LEGEND


NWL

TEDD

(PROPOSED)

—

—

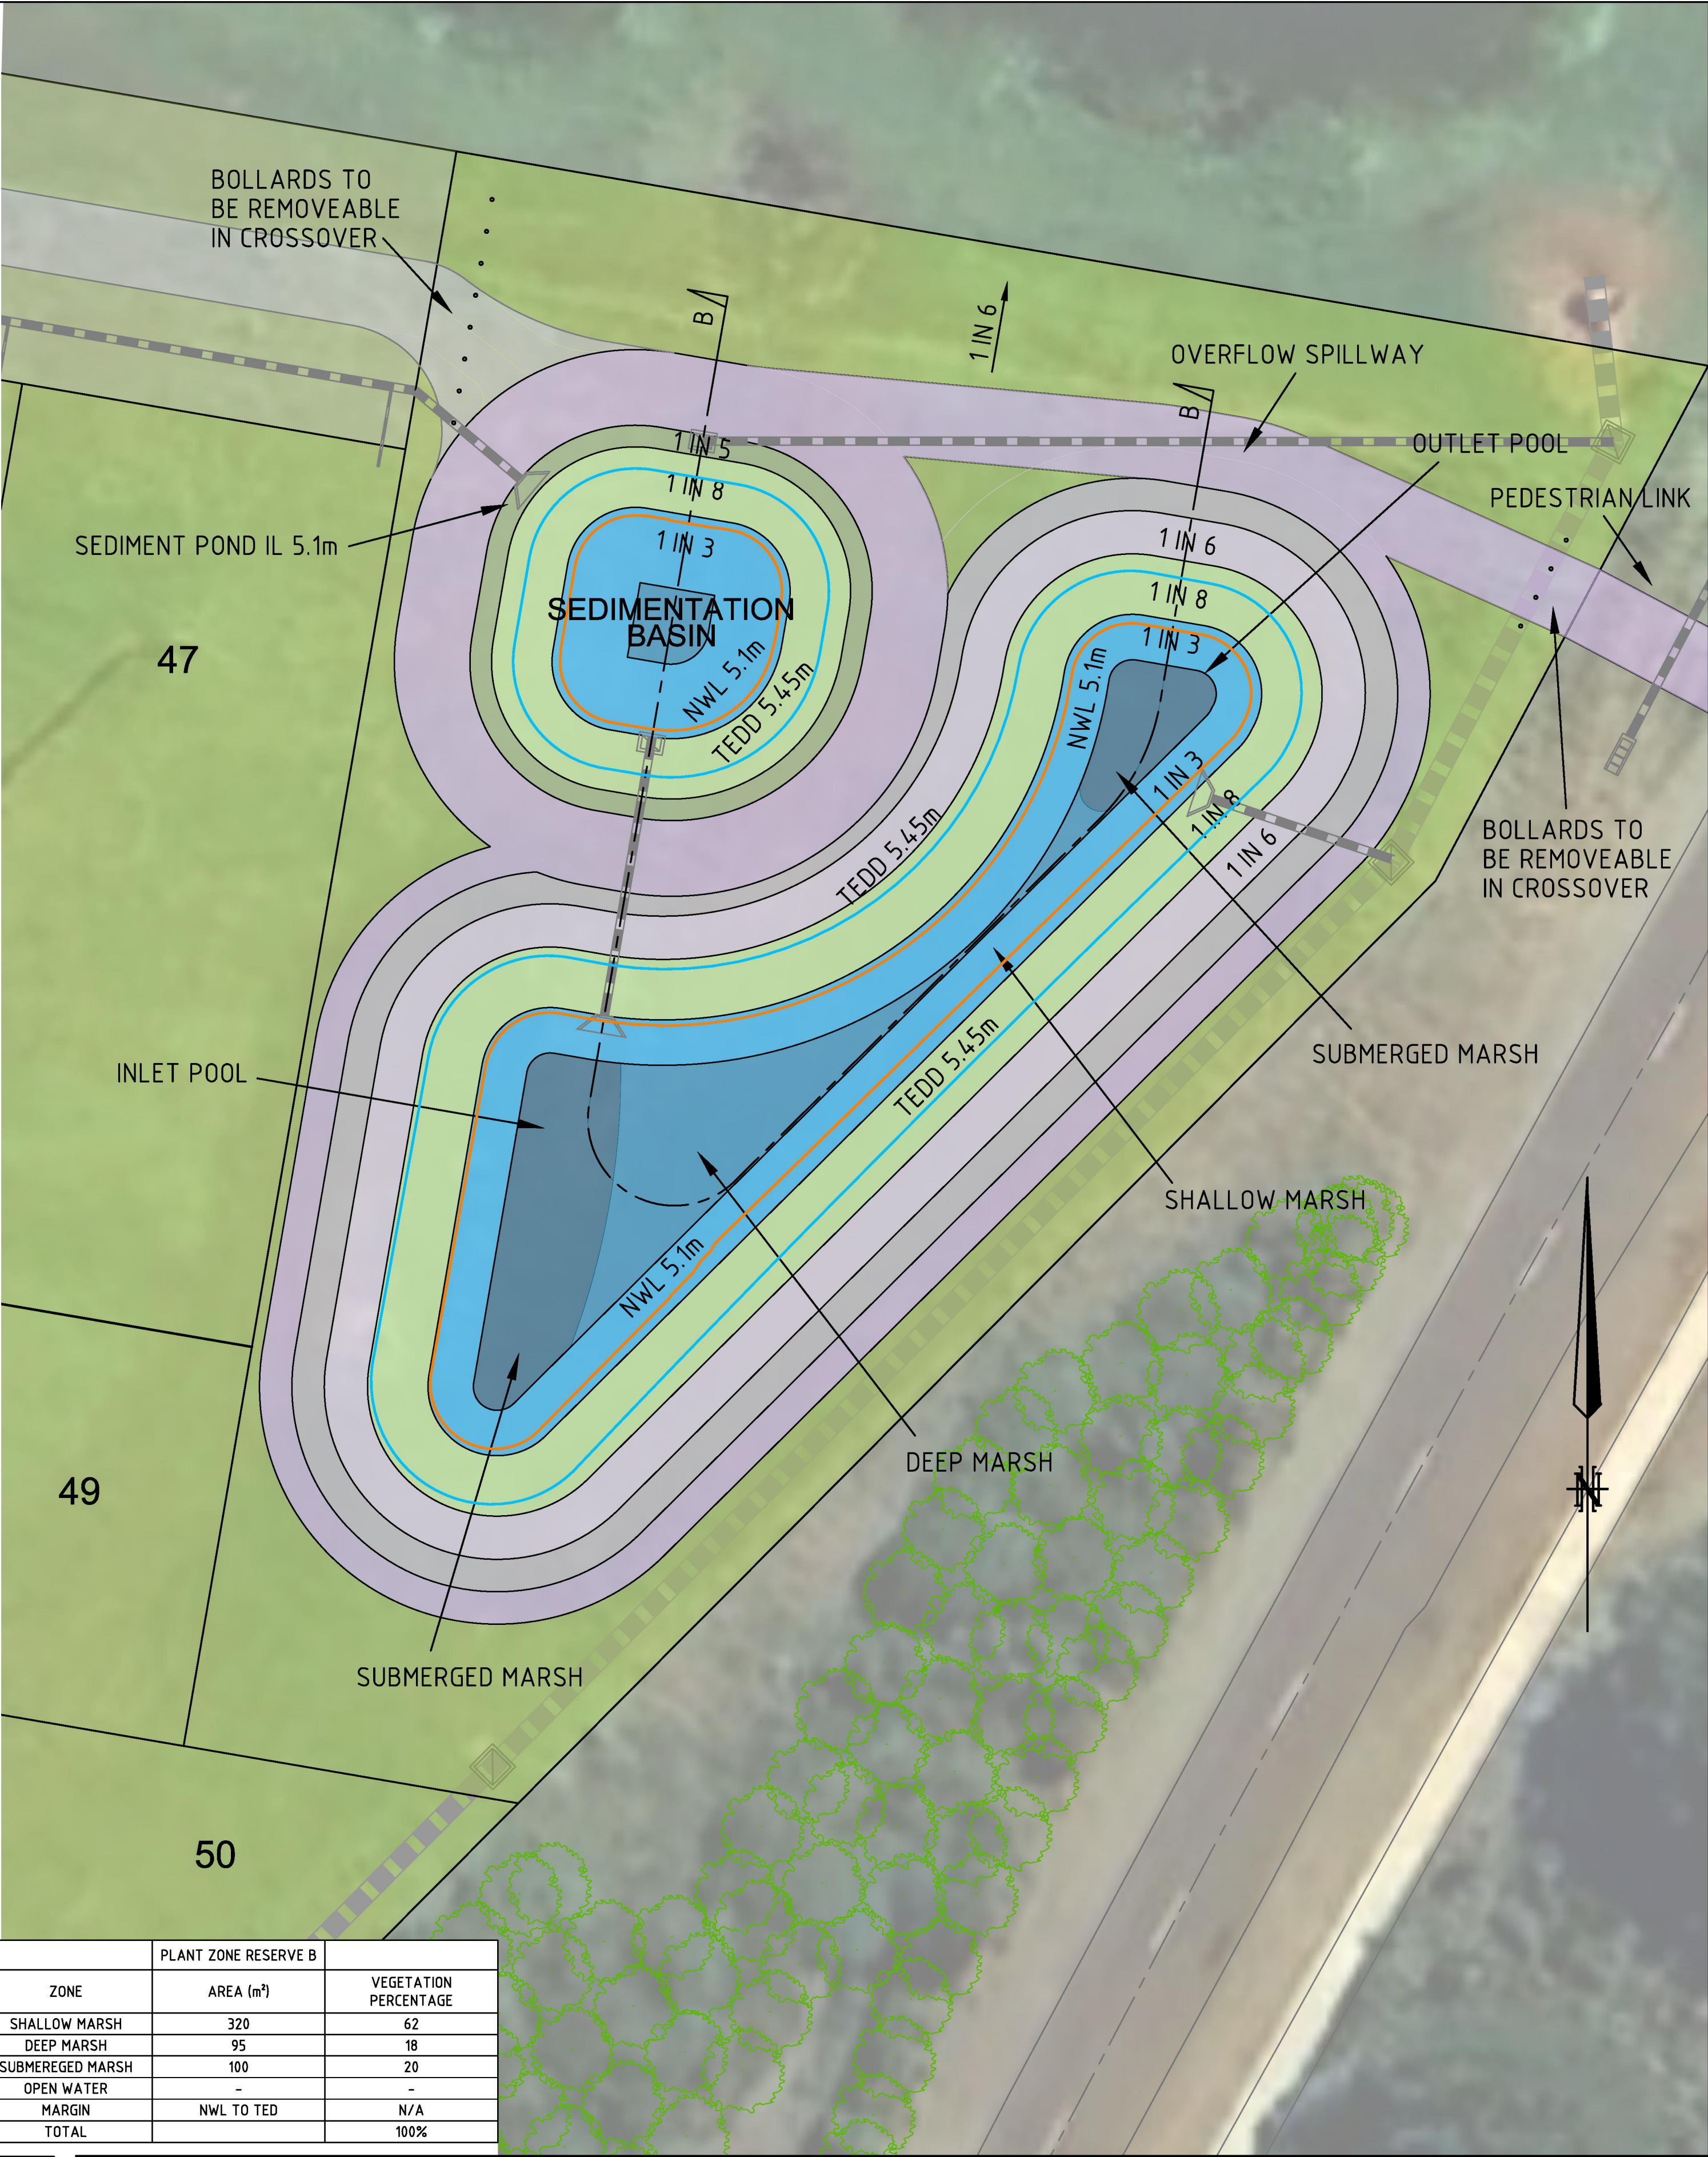



SITEC
CONSULTING ENGINEERS

184 FAIRY STREET
WARRNAMBOOL VIC 3280
E: INFO@SITECVIC.COM.AU P: (03) 5561 3935

PS ----- PLANNING PERMIT NUMBER P-----


109 OLD PETERBOROUGH ROAD
PETERBOROUGH
VICTORIA
LAYOUT PLAN

SCALE	SIZE	PROJECT No.	SHEET No.	REV
1: 500	A1	22-158	6 OF 13	-

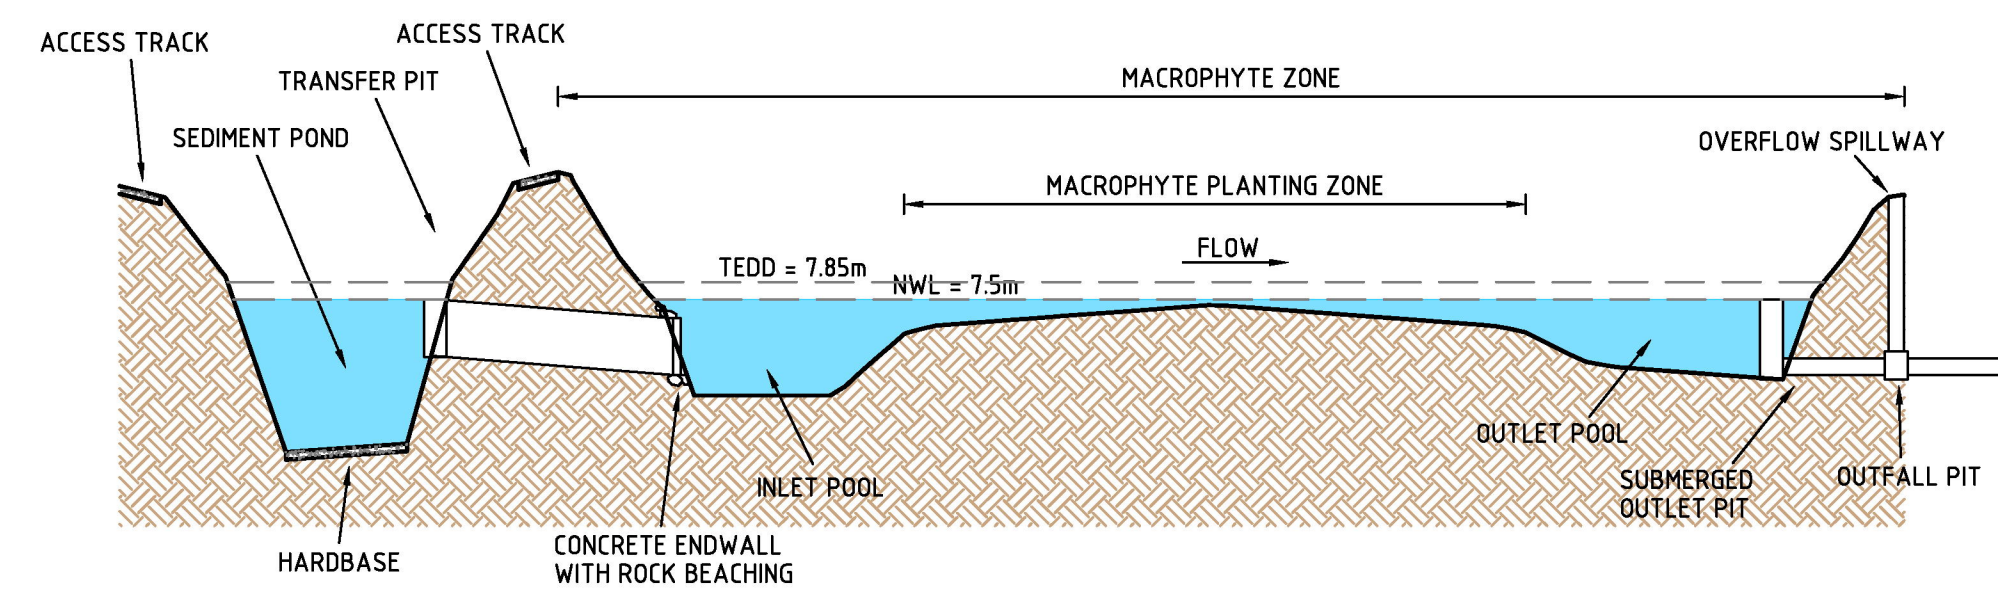 

RESERVE A (SECTION A-A)

SCALE HOR 1:500
VER 1:50

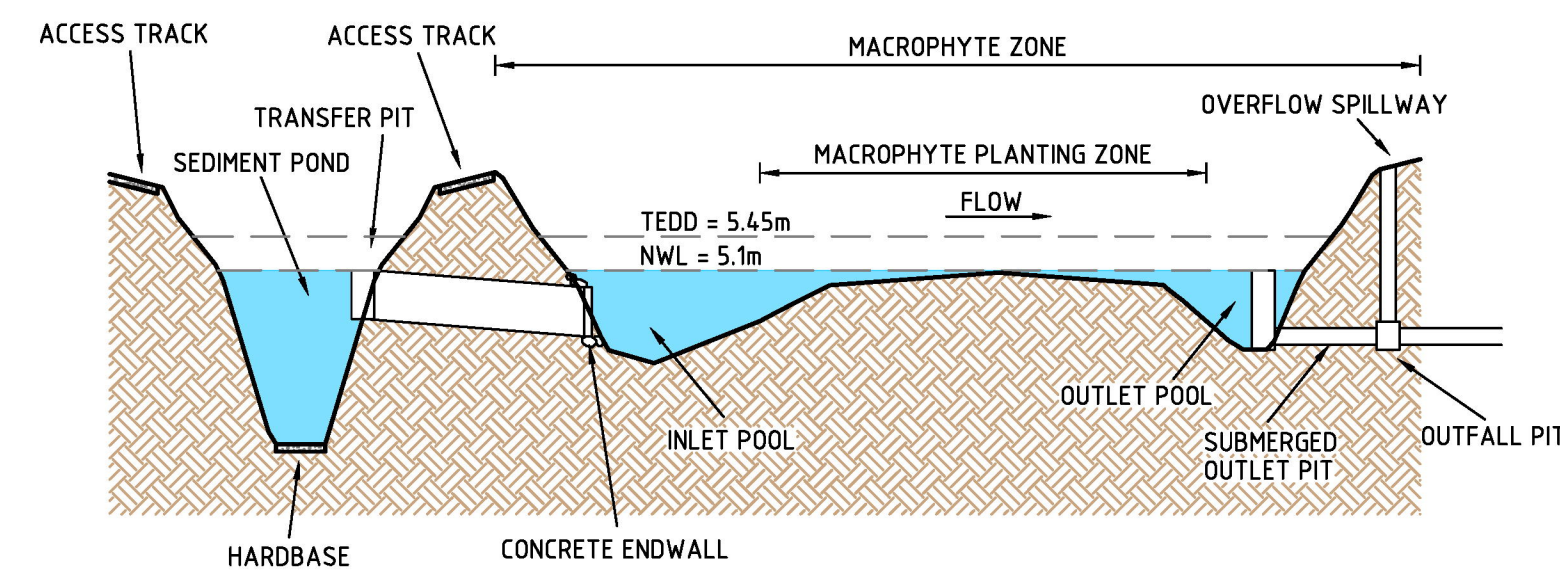

RESERVE B (SECTION B-B)

SCALE HOR 1:500
VER 1:50

SITEC


CONSULTING ENGINEERS

184 FAIRY STREET

WARRNAMBOOL VIC 3280


E: INFO@SITECVIC.COM.AU P: (03) 5561 3939

PS -----		PLANNING PERMIT NUMBER P-----		
109 OLD PETERBOROUGH ROAD PETERBOROUGH VICTORIA LAYOUT PLAN				
SCALE 1 : 500	SIZE A1	PROJECT No. 22-158	SHEET No. 7 OF 13	REV -

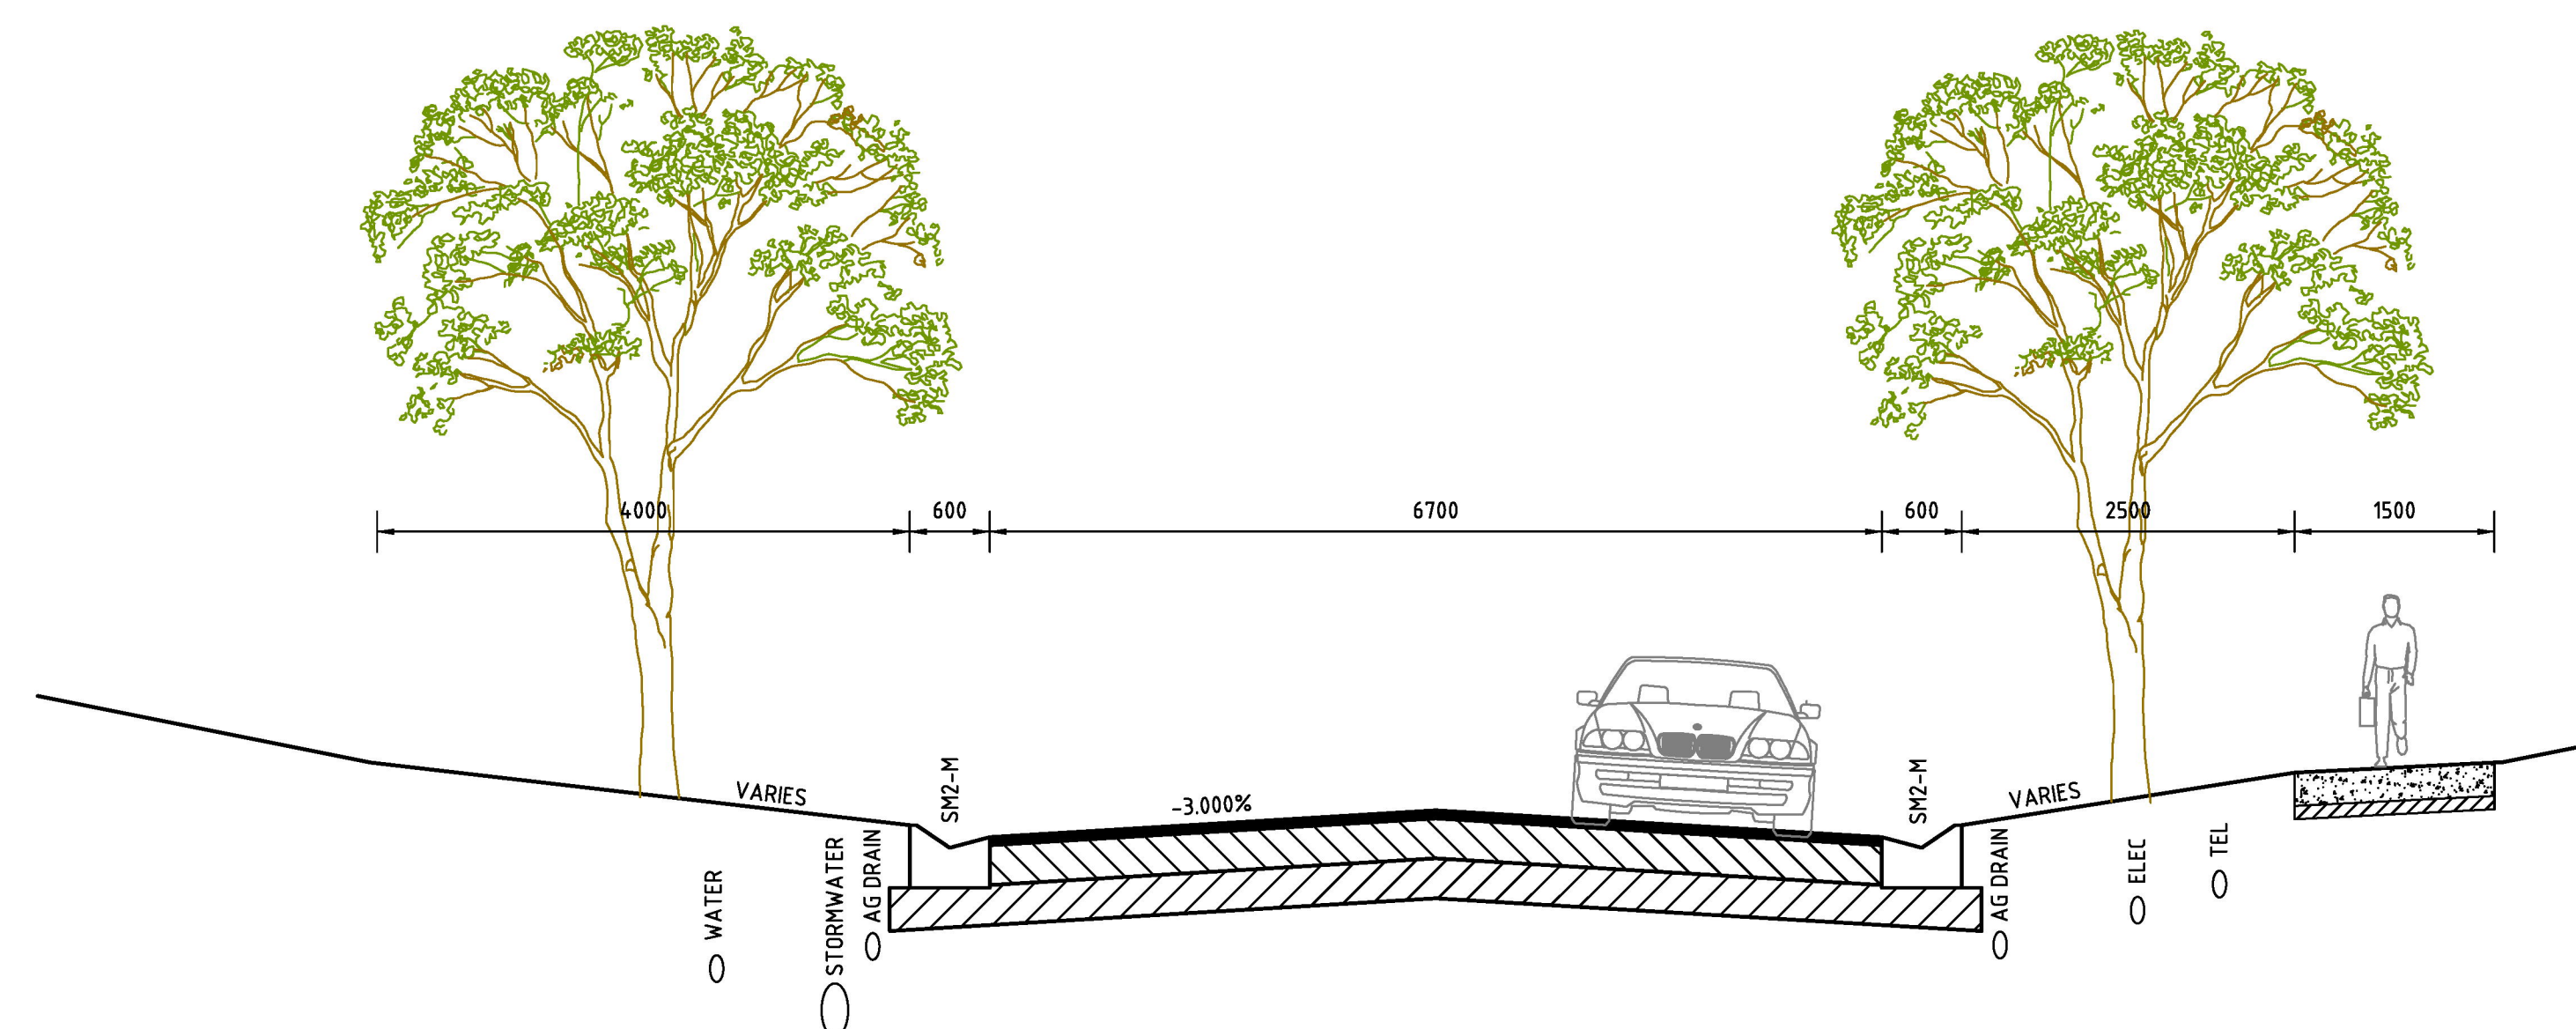

16m ROAD A, B & C TYPICAL CROSS SECTION

SCALE HOR 1:50
VER 1:25

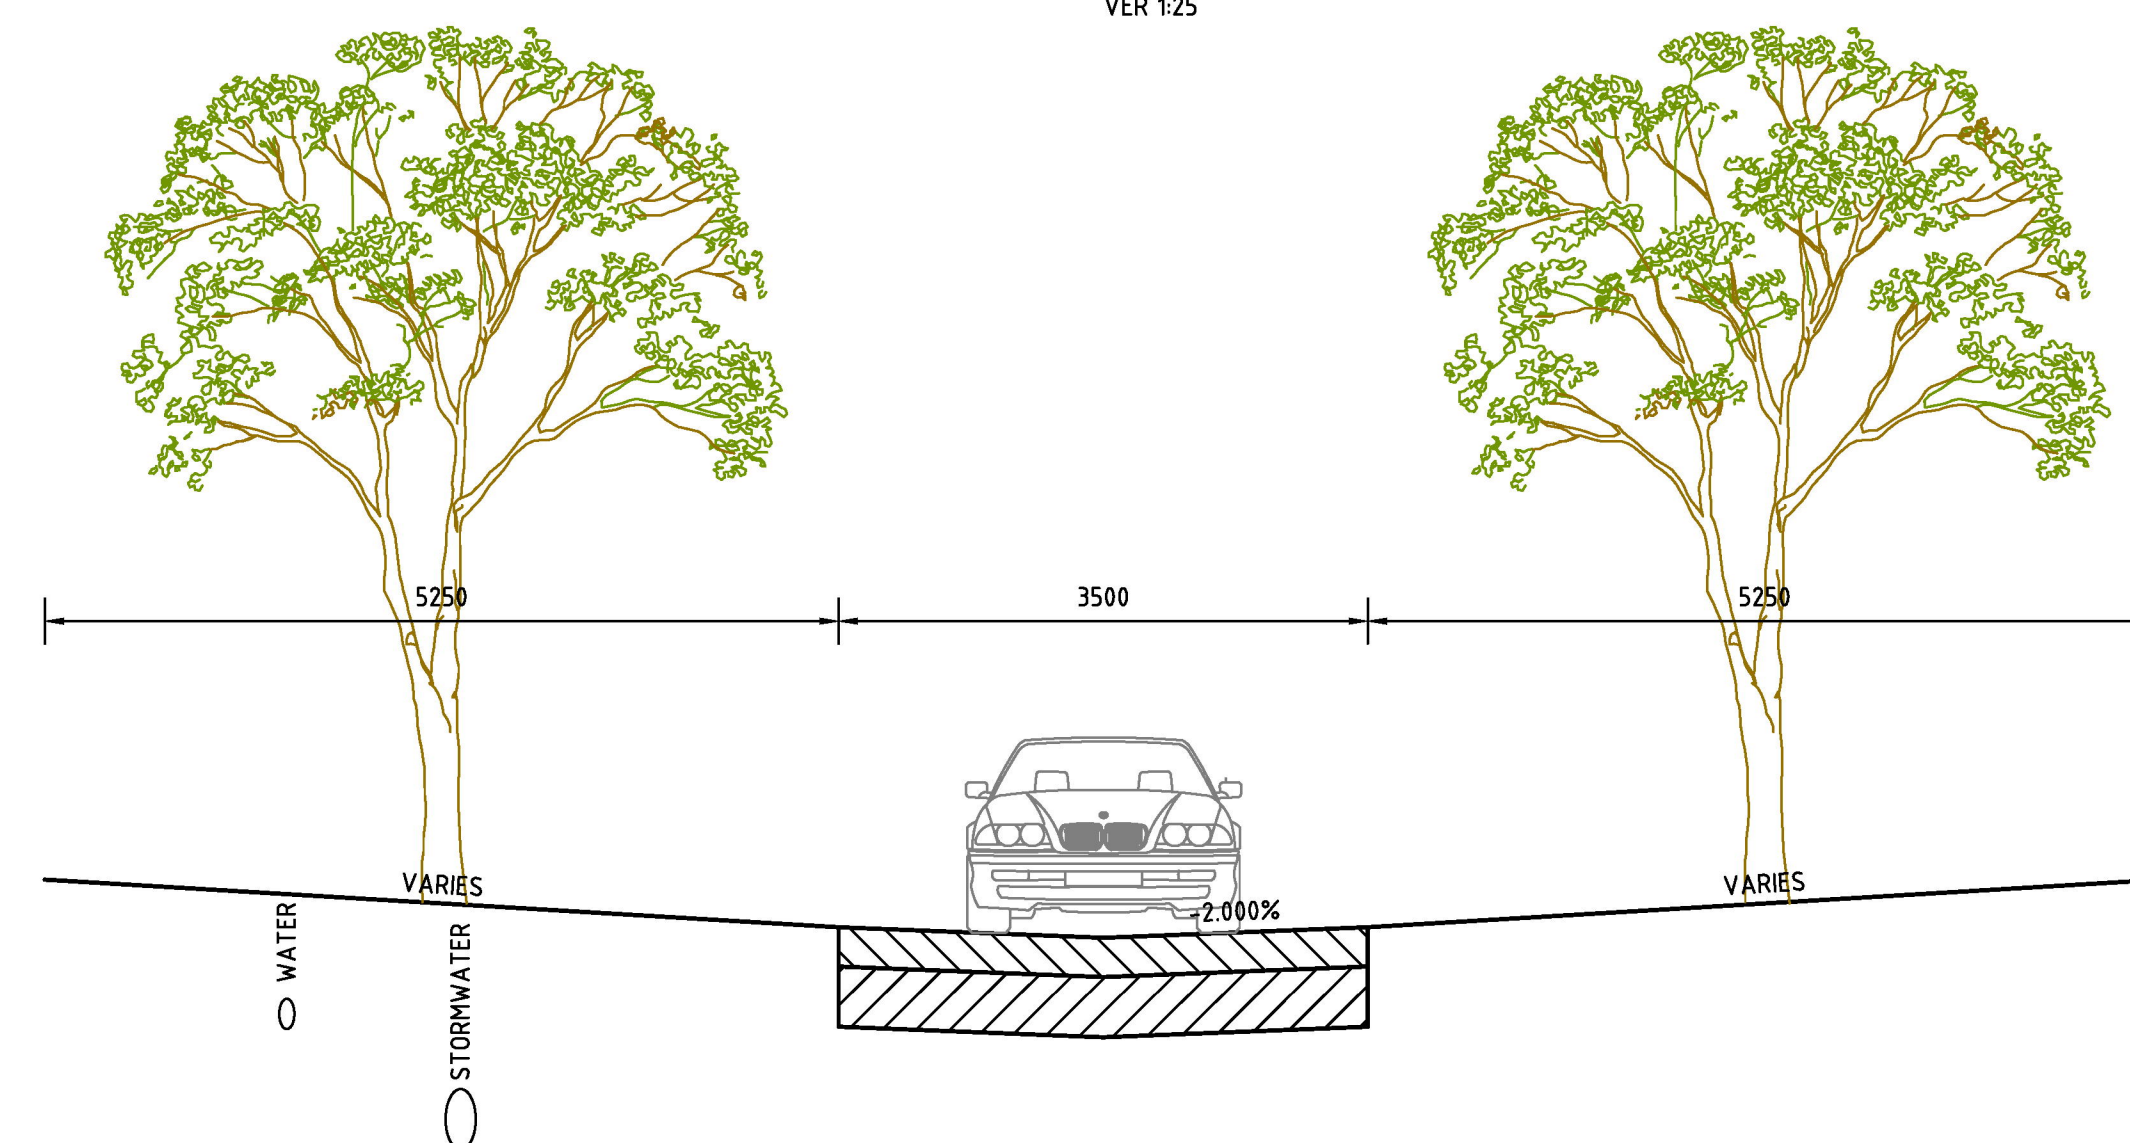

3.5m CONCRETE ROAD TYPICAL CROSS SECTION

SCALE HOR 1:50
VER 1:25




184 FAIRY STREET
WARRNAMBOOL VIC 3280
E: INFO@SITECVIC.COM.AU P: (03) 5561 393


PS ----- PLANNING PERMIT NUMBER P-----

109 OLD PETERBOROUGH ROAD
PETERBOROUGH
VICTORIA
TYPICAL ROAD SECTION



SCALE	SIZE	PROJECT No.	SHEET No.	REV
1: 500	A1	22-158	8 OF 13	-

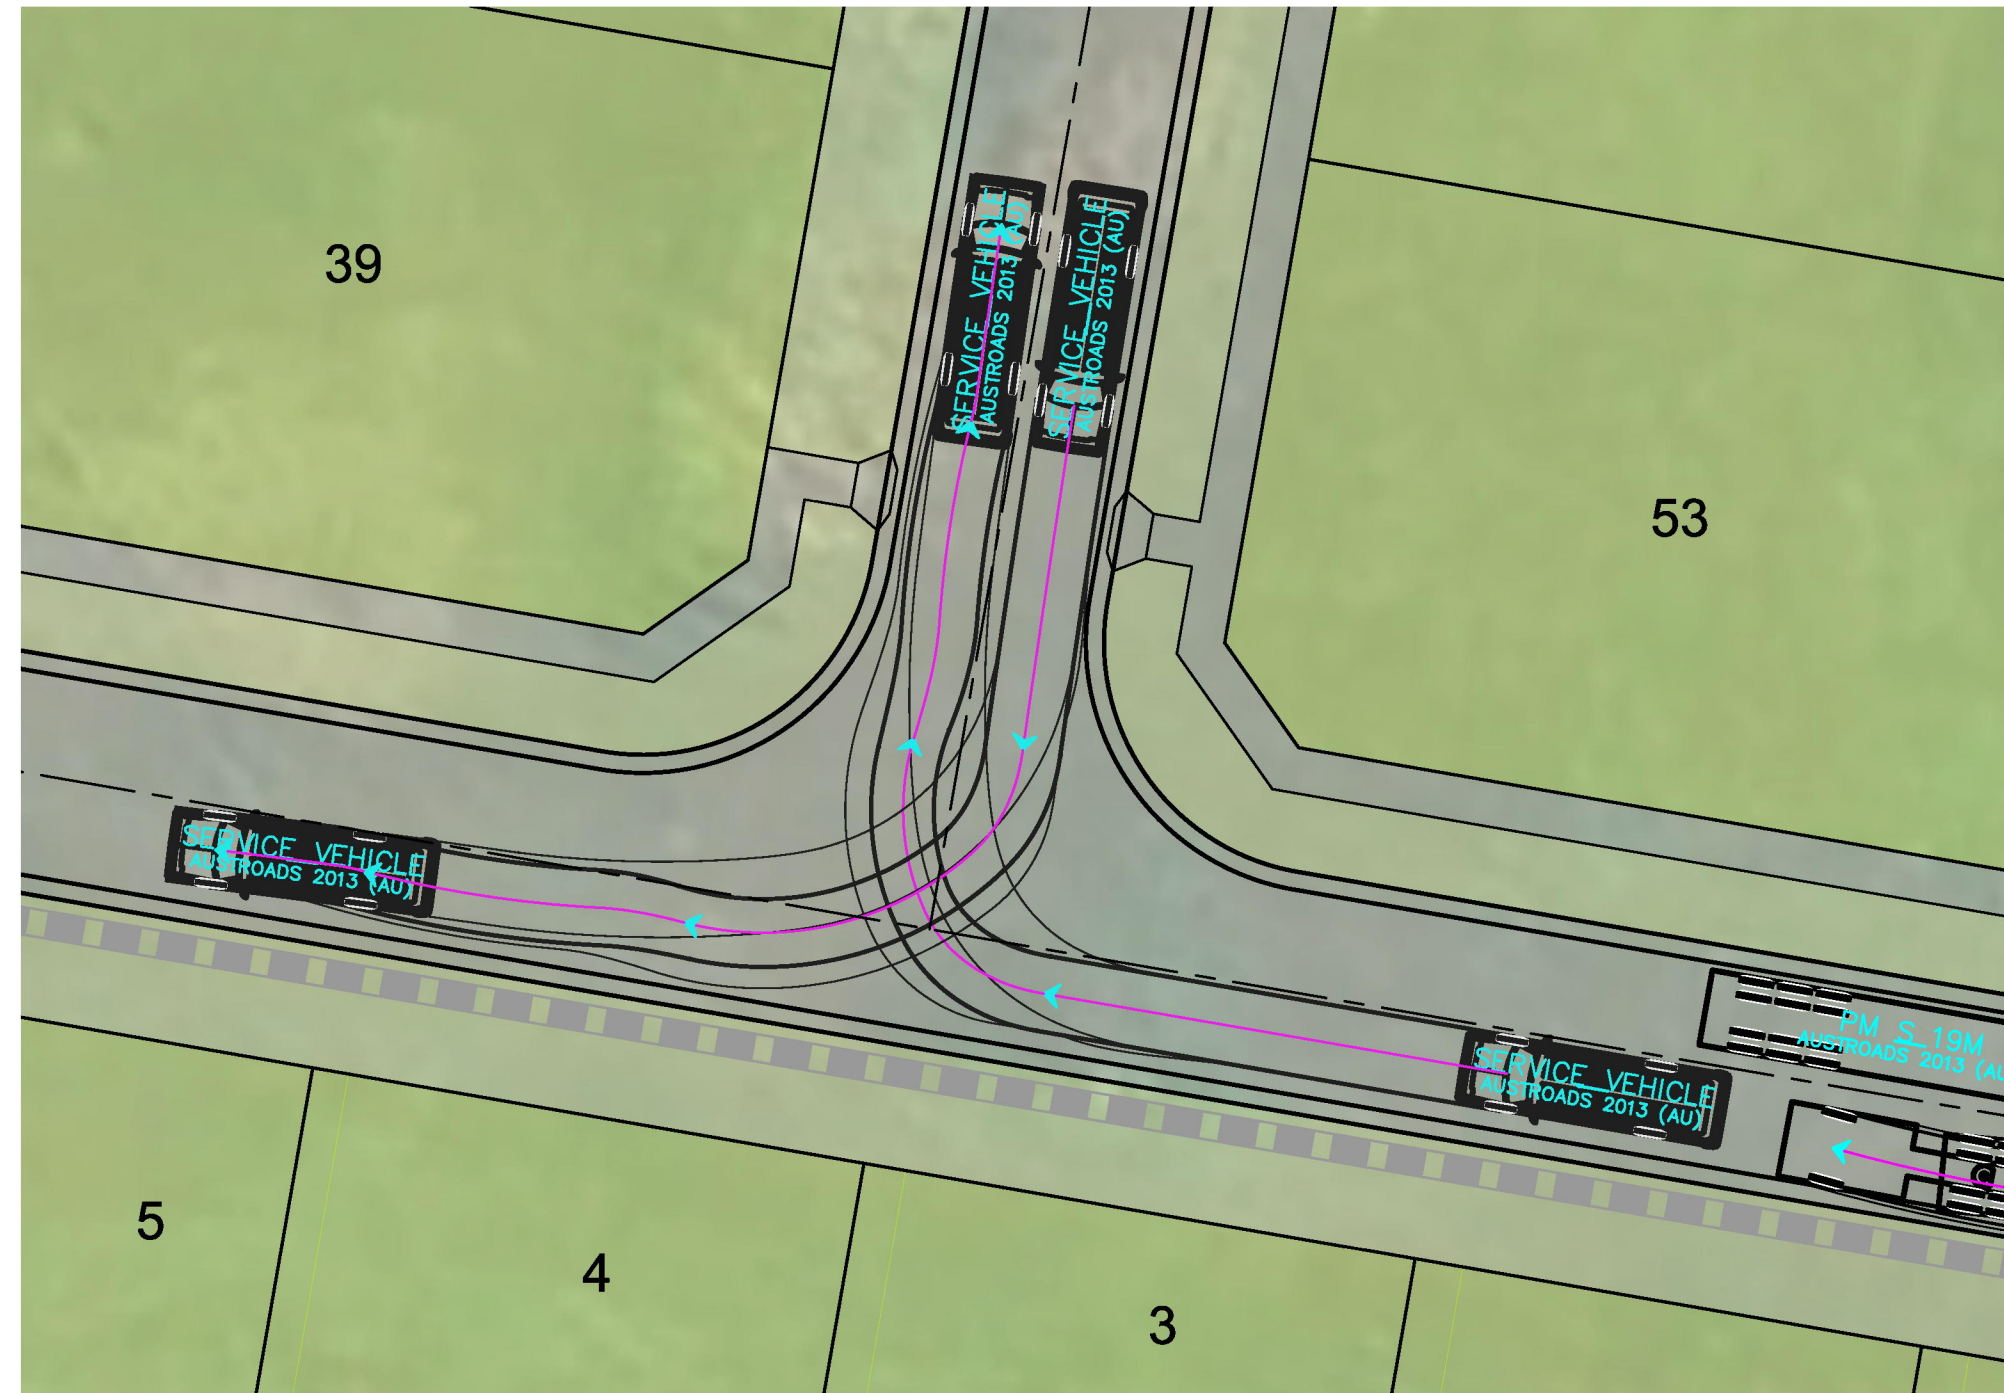


SOUTHEAST INTERSECTION
8.8m SERVICE VEHICLE

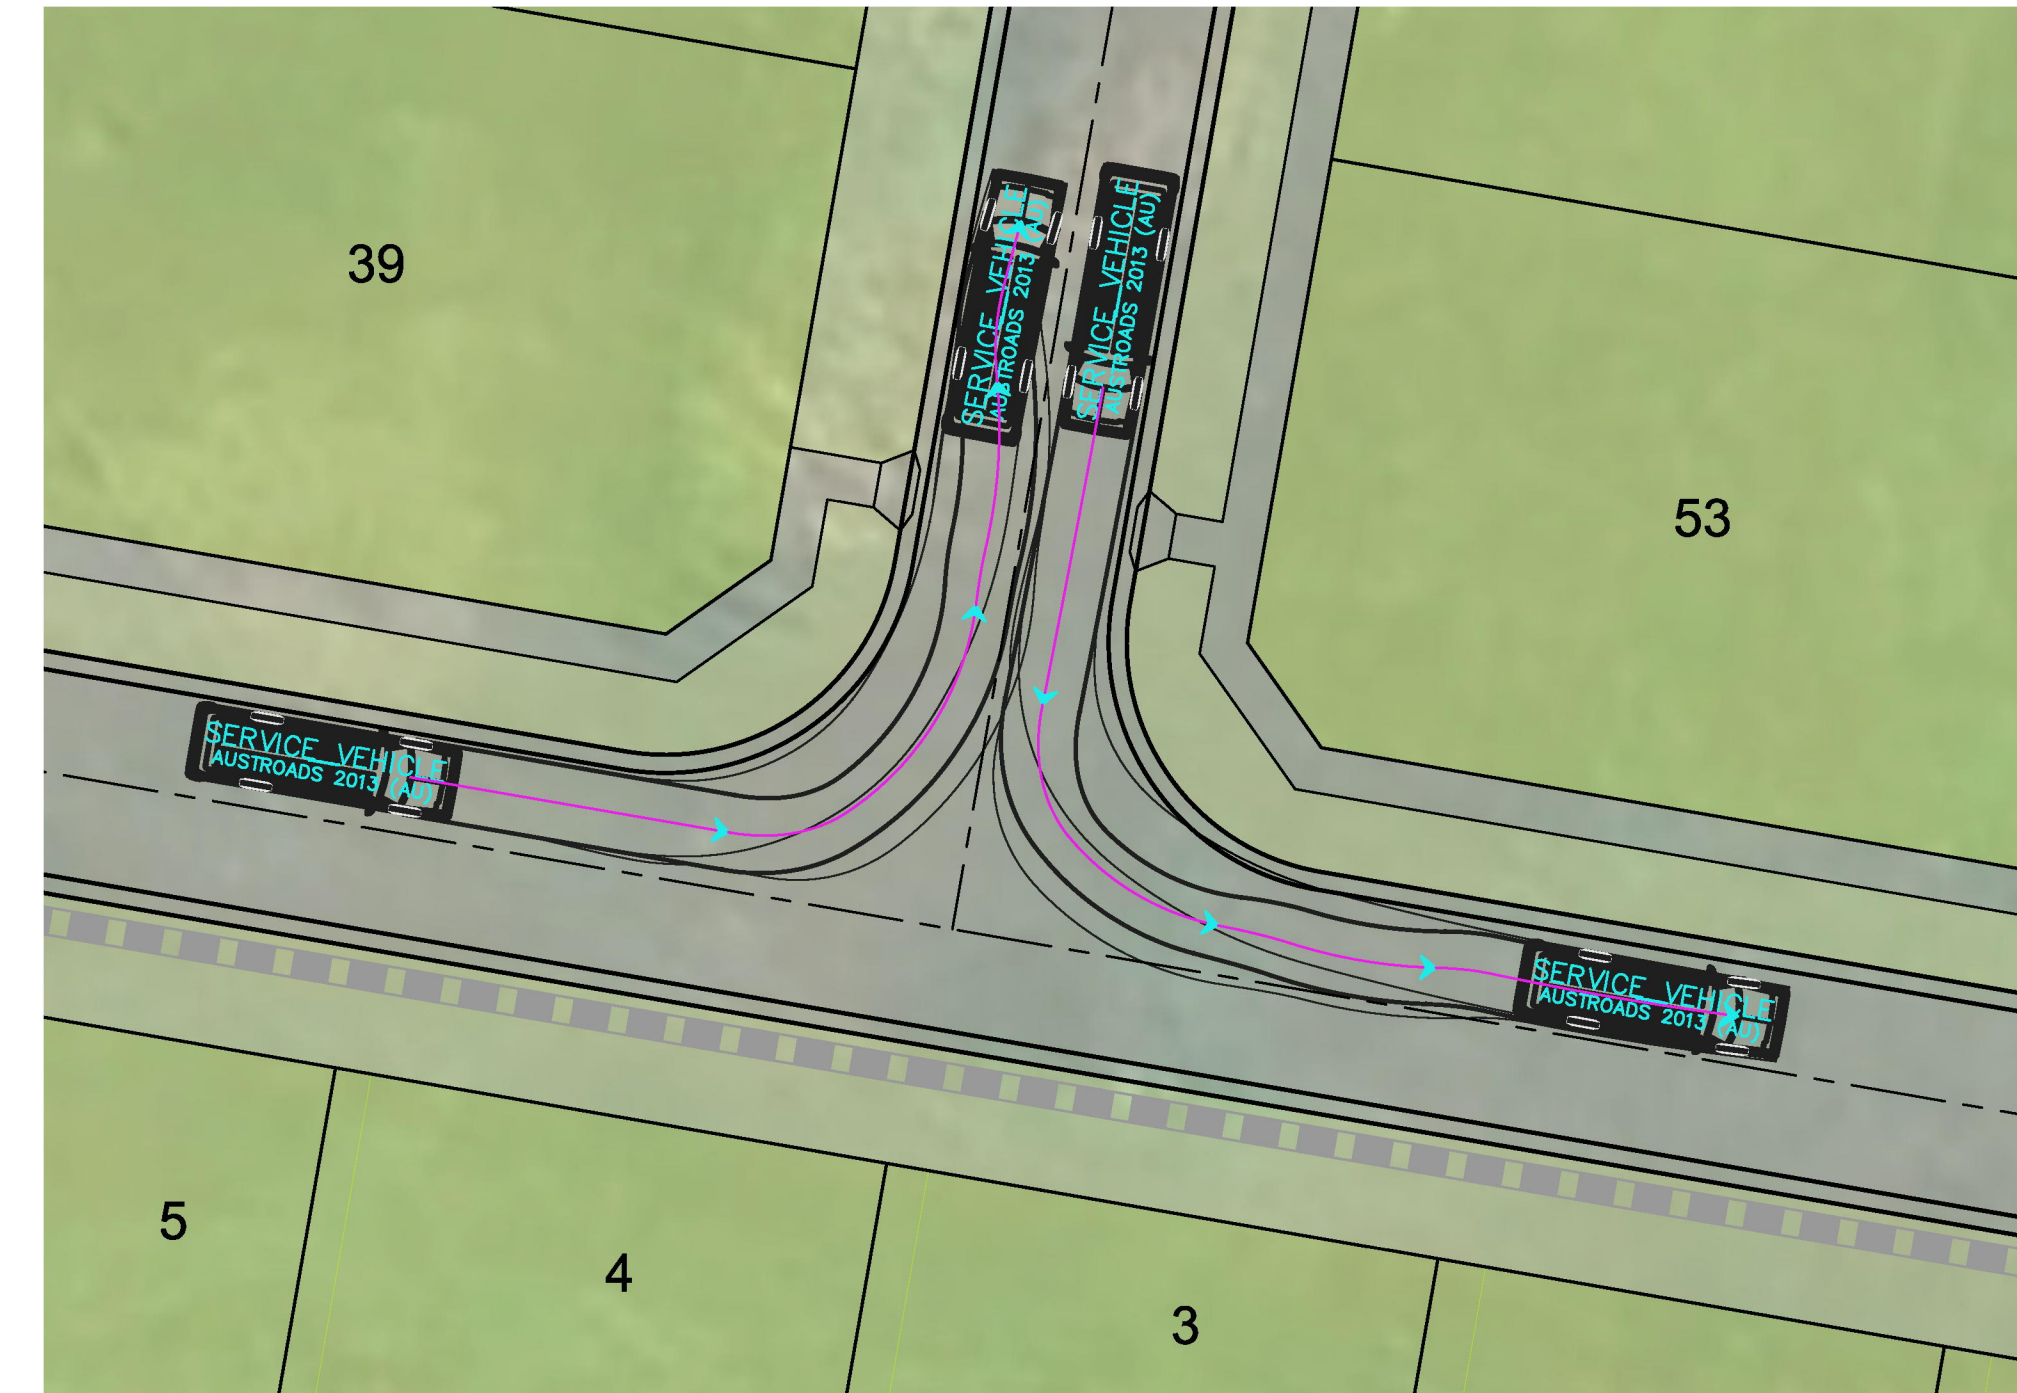


SOUTHEAST INTERSECTION
8.8m SERVICE VEHICLE

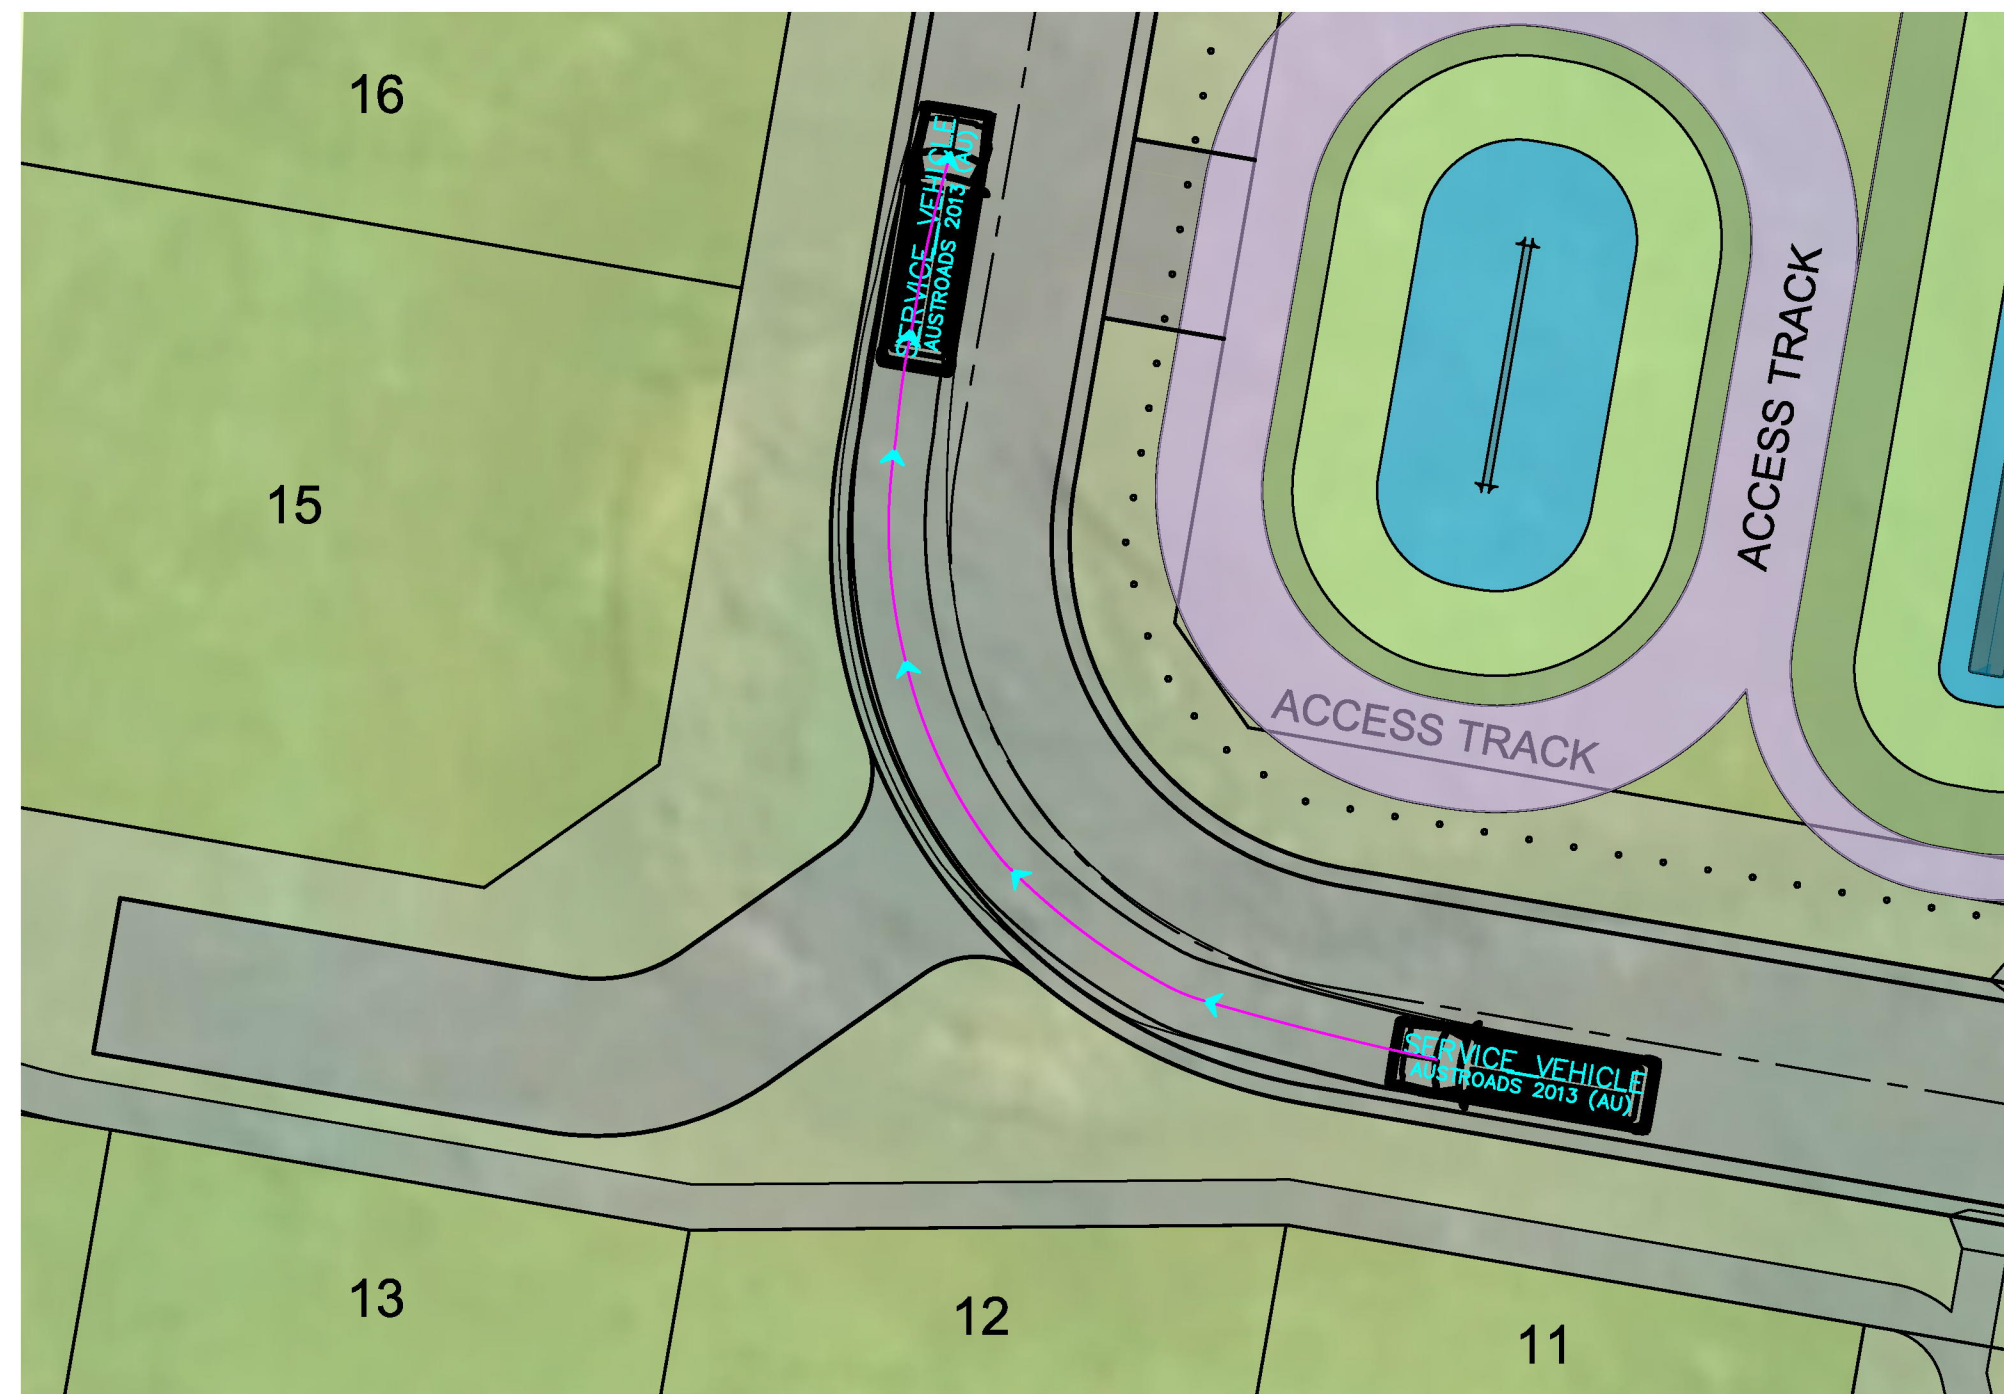 

SOUTHWEST BEND
8.8m SERVICE VEHICLE

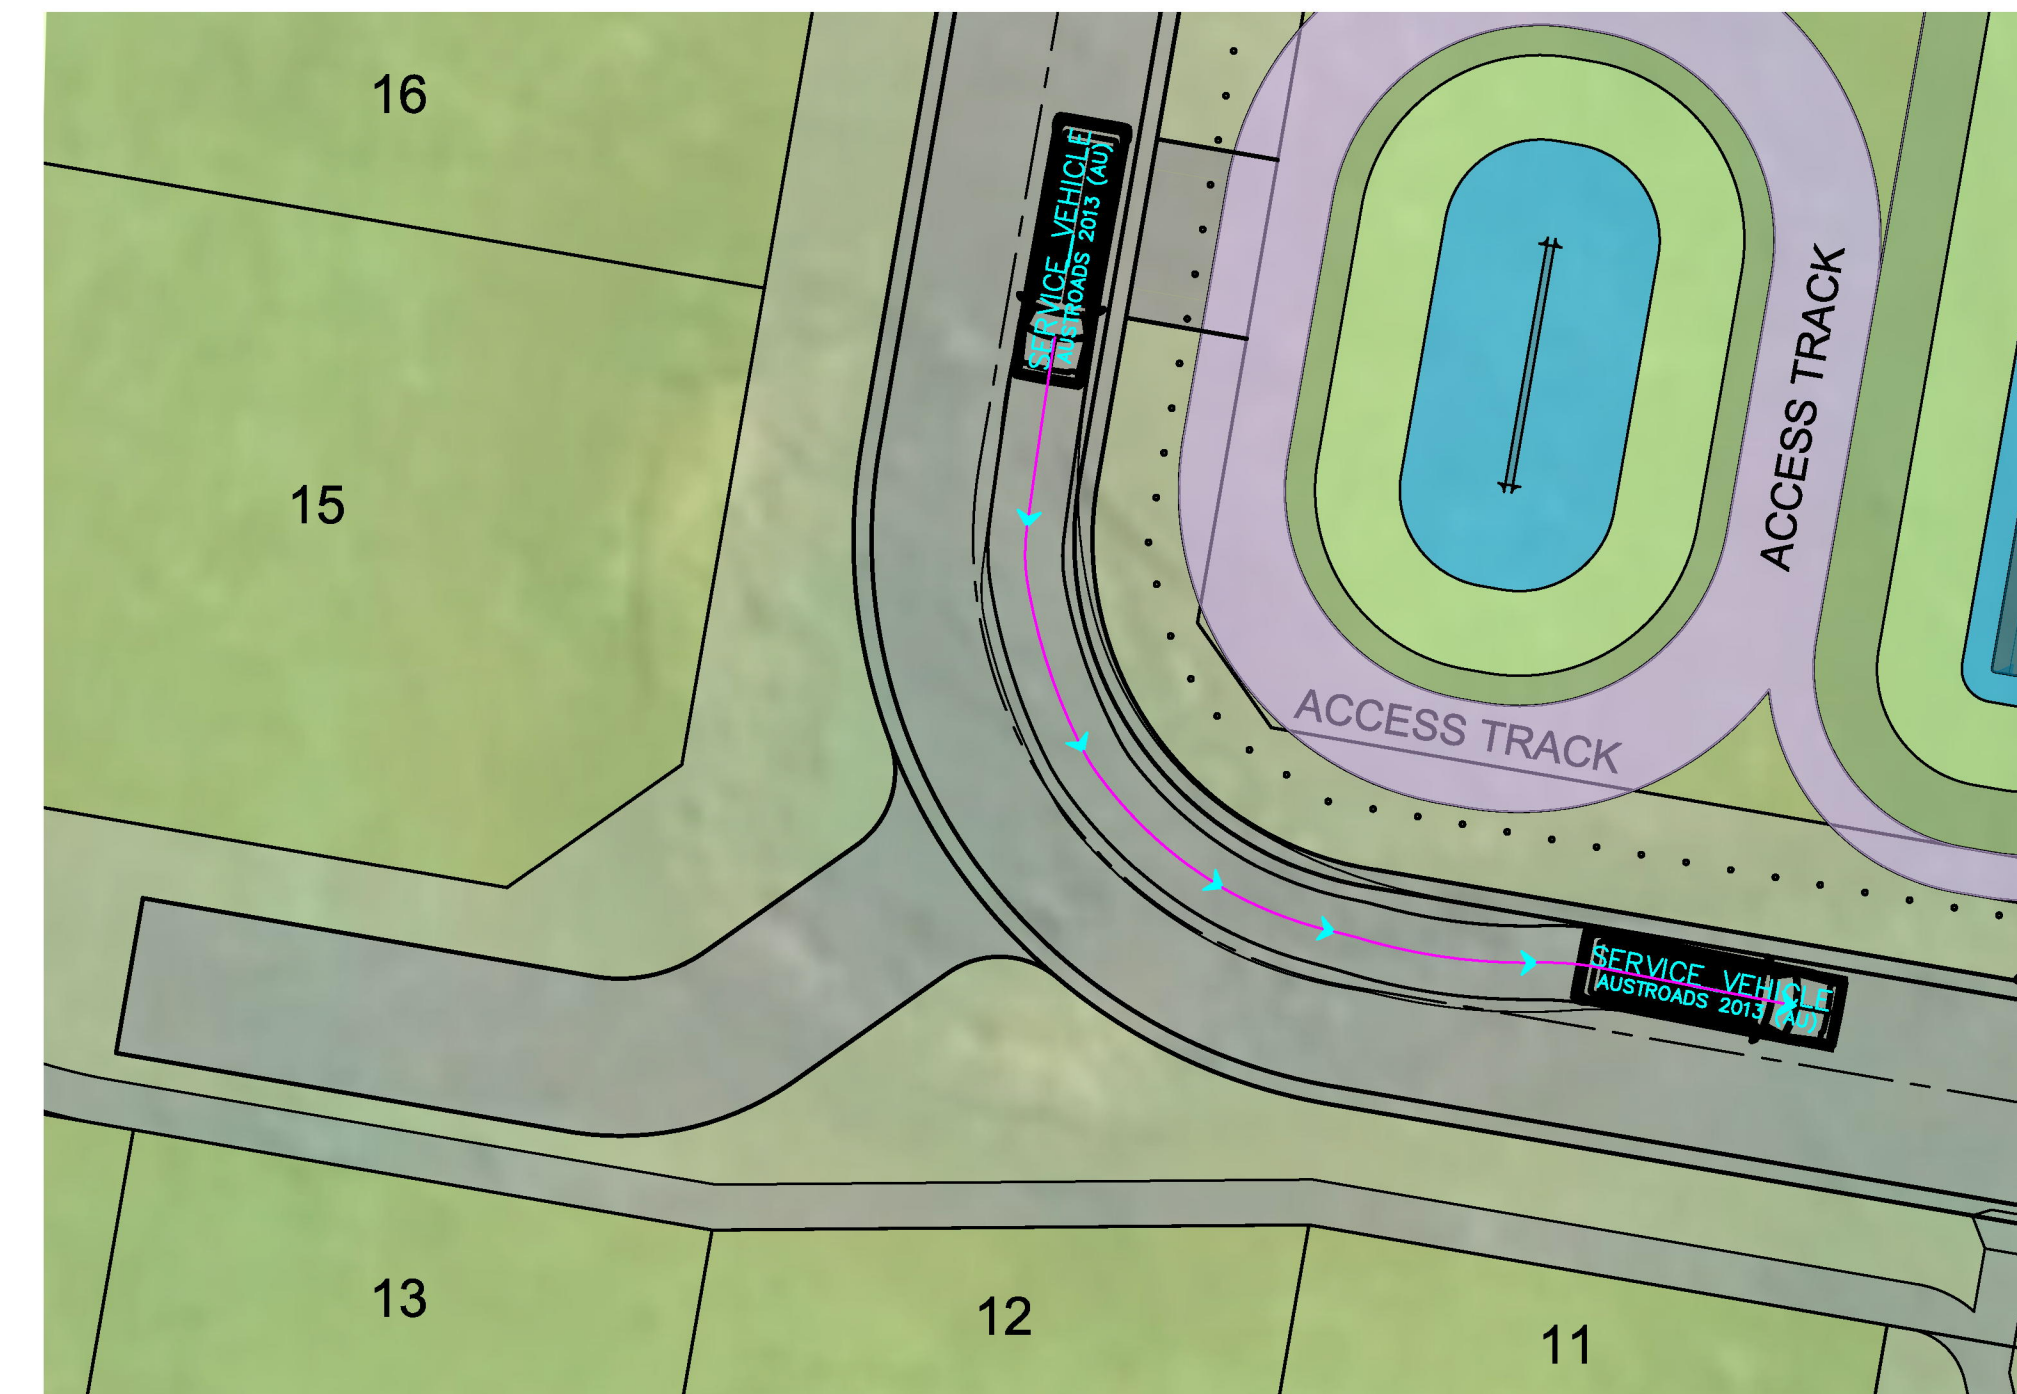

SOUTHWEST BEND
8.8m SERVICE VEHICLE

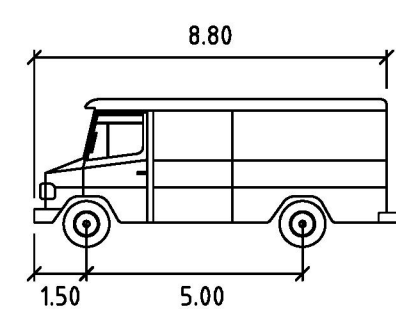


SERVICE VEHICLE (DESIGN VEHICLE)

	metres
Width	: 8.80
Track	: 1.50
Lock to Lock Time	: 6.0
Steering Angle	: 38.7


SITEC
CONSULTING ENGINEERS

184 FAIRY STREET
WARRNAMBOOL VIC 3280
E: INFO@SITECVIC.COM.AU P: (03) 5561 3939


PS -----		PLANNING PERMIT NUMBER P-----		
109 OLD PETERBOROUGH ROAD PETERBOROUGH VICTORIA TURNING TEMPLATES				
SCALE 1 : 250	SIZE A1	PROJECT No. 22-158	SHEET No. 9 OF 13	REV -

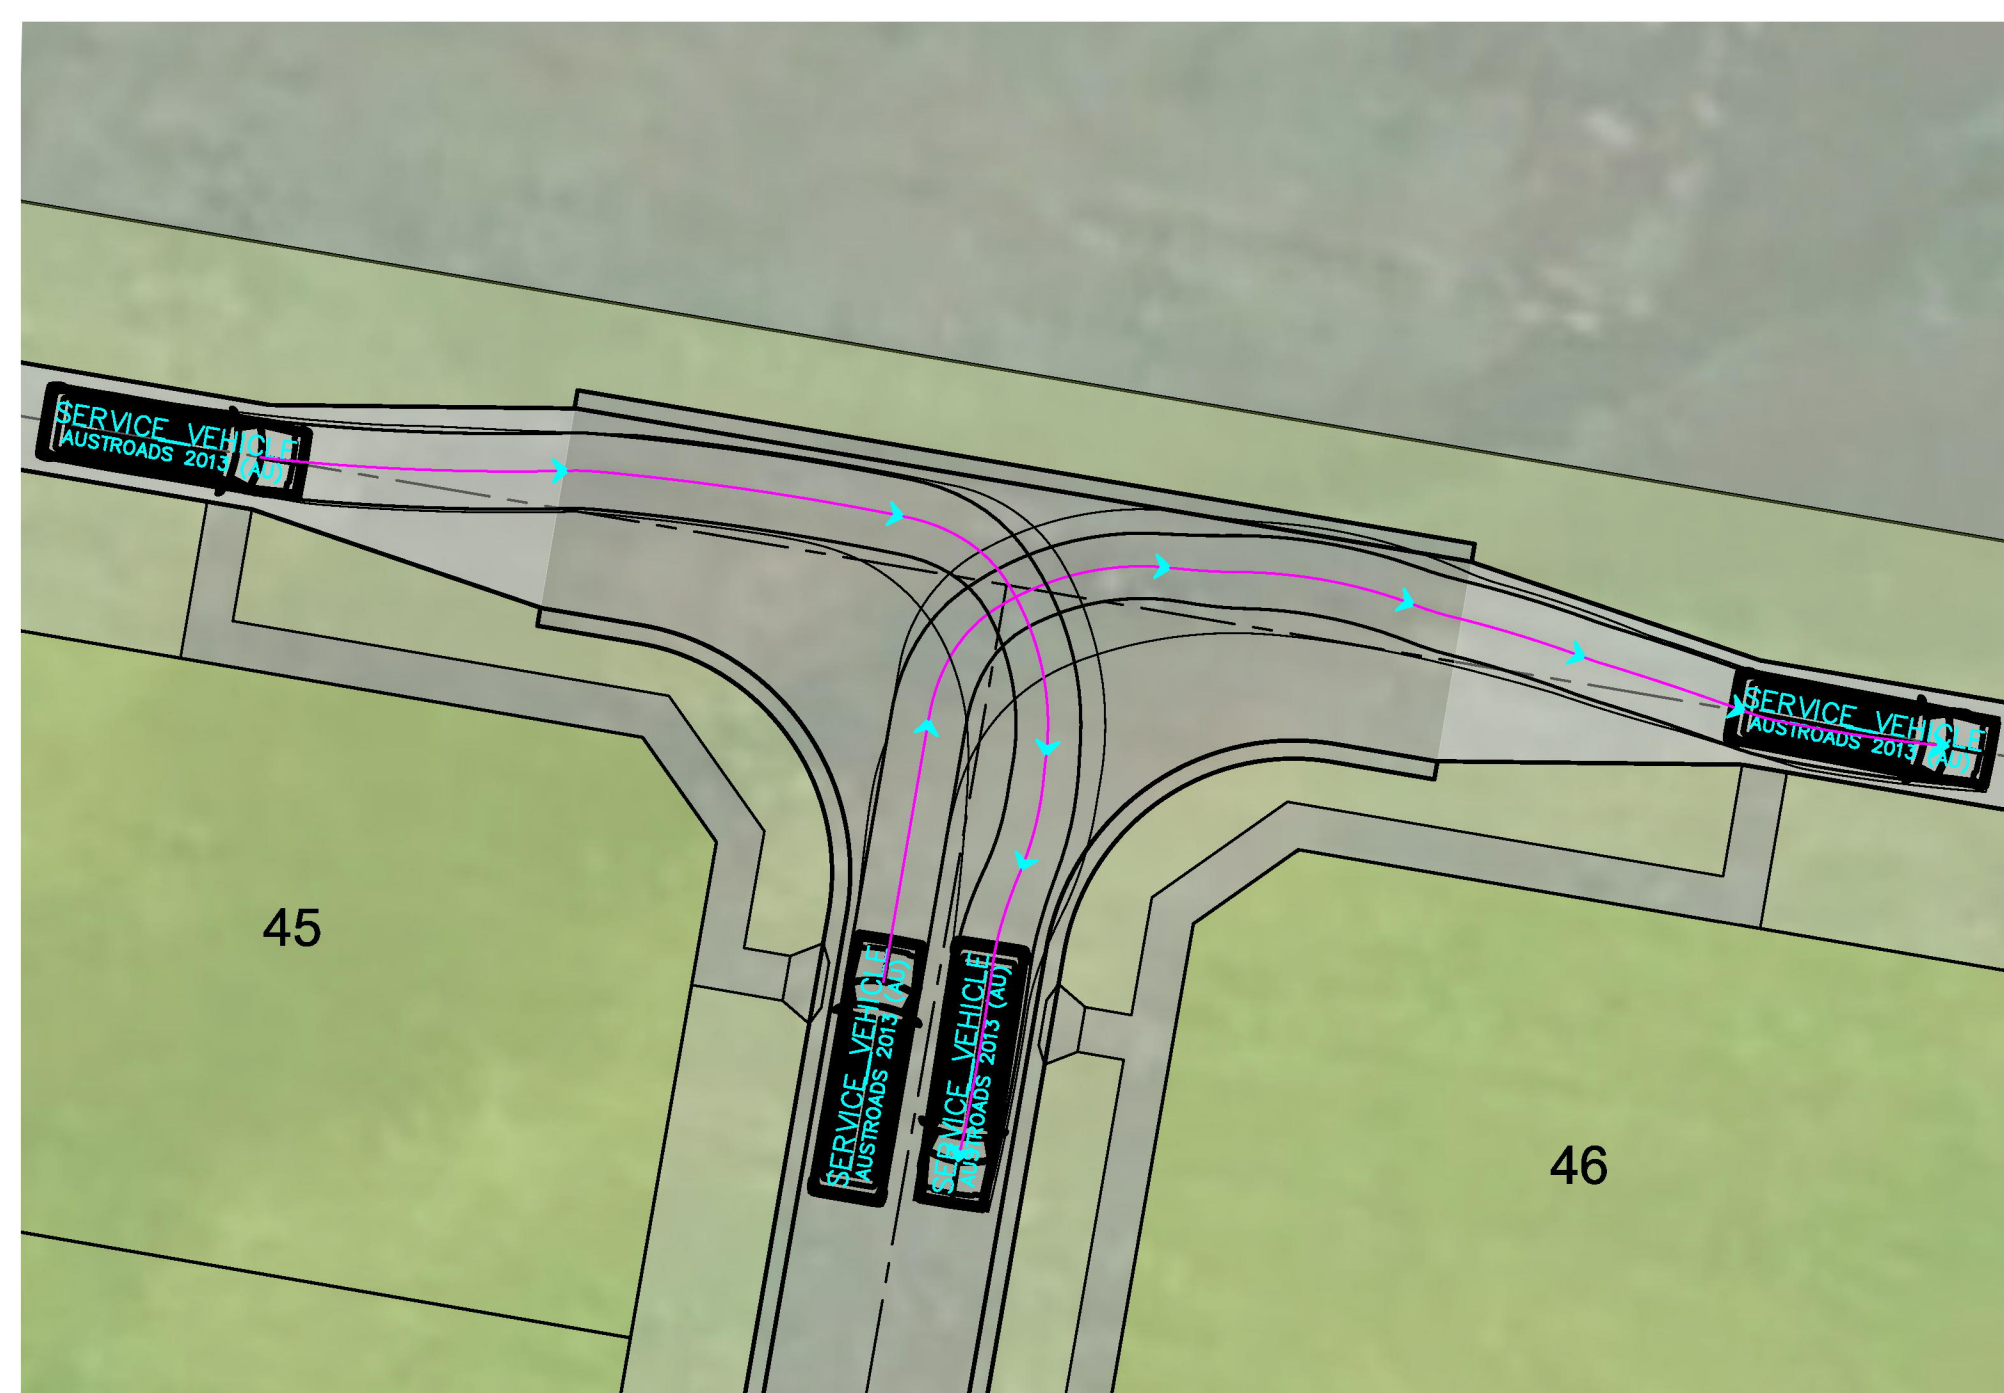

NORTHEAST INTERSECTION
8.8m SERVICE VEHICLE

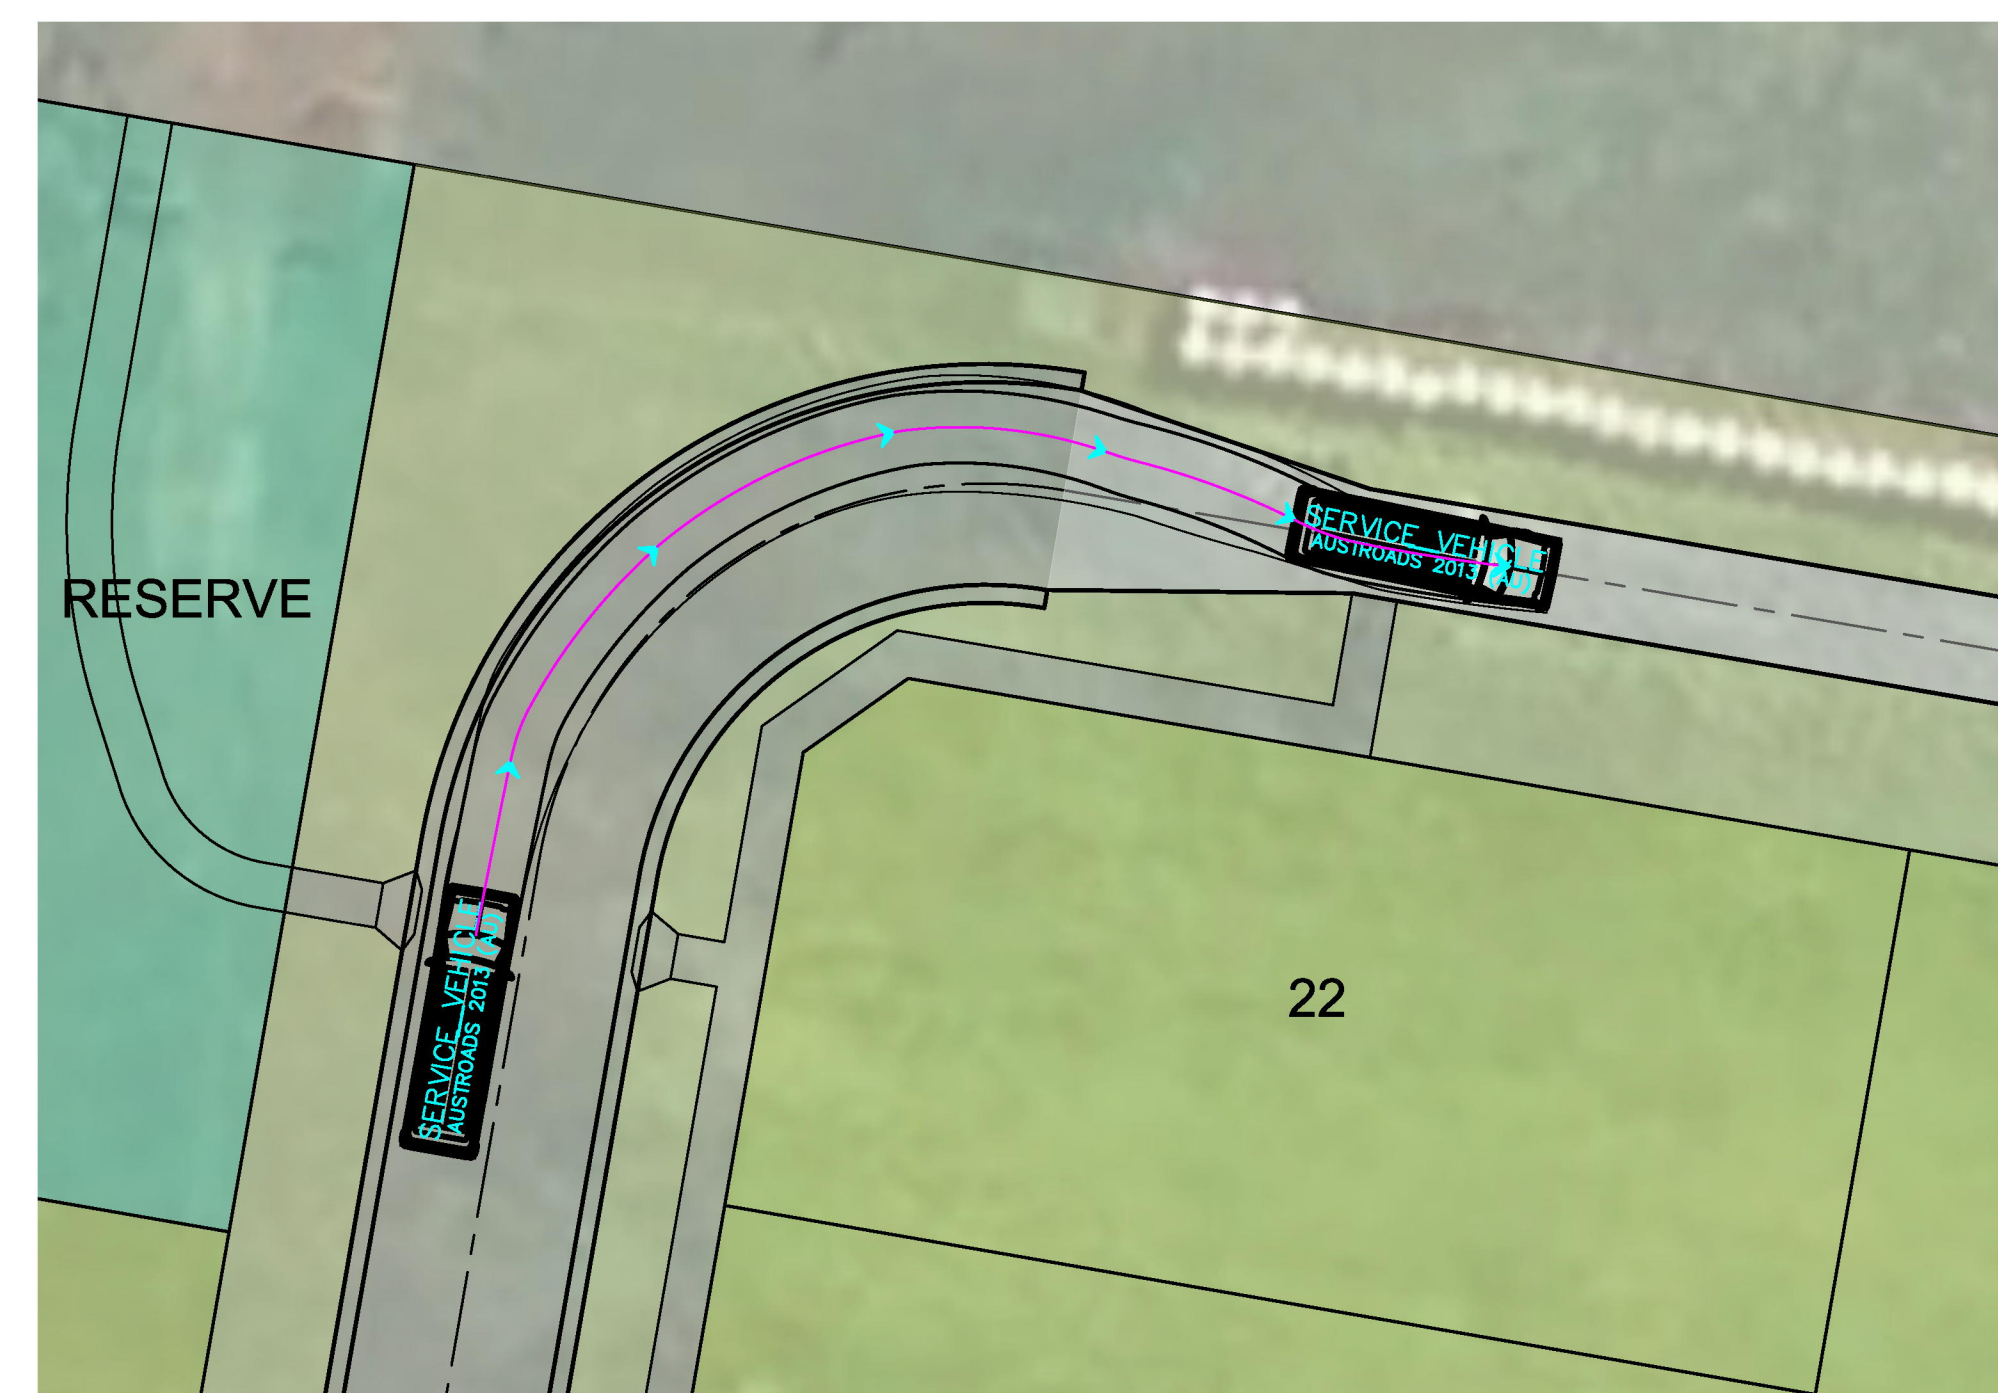

NORTHWEST BEND
8.8m SERVICE VEHICLE

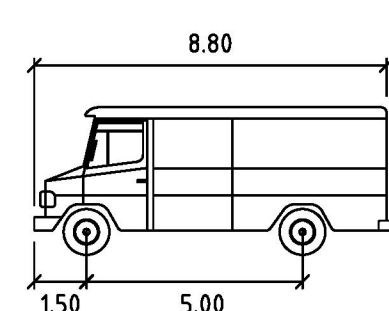


SERVICE VEHICLE (DESIGN VEHICLE)

	metres
Width	: 8.80
Track	: 2.50
Lock to Lock Time	: 6.0
Steering Angle	: 38.7




184 FAIRY STREET
WARRNAMBOOL VIC 3280
E: INFO@SITECVIC.COM.AU P: (03) 5561 3935


PS -----		PLANNING PERMIT NUMBER P-----	
109 OLD PETERBOROUGH ROAD PETERBOROUGH VICTORIA TURNING TEMPLATES			
SCALE 1 : 250	SIZE A1	PROJECT No. 22-158	SHEET No. 10 OF 13

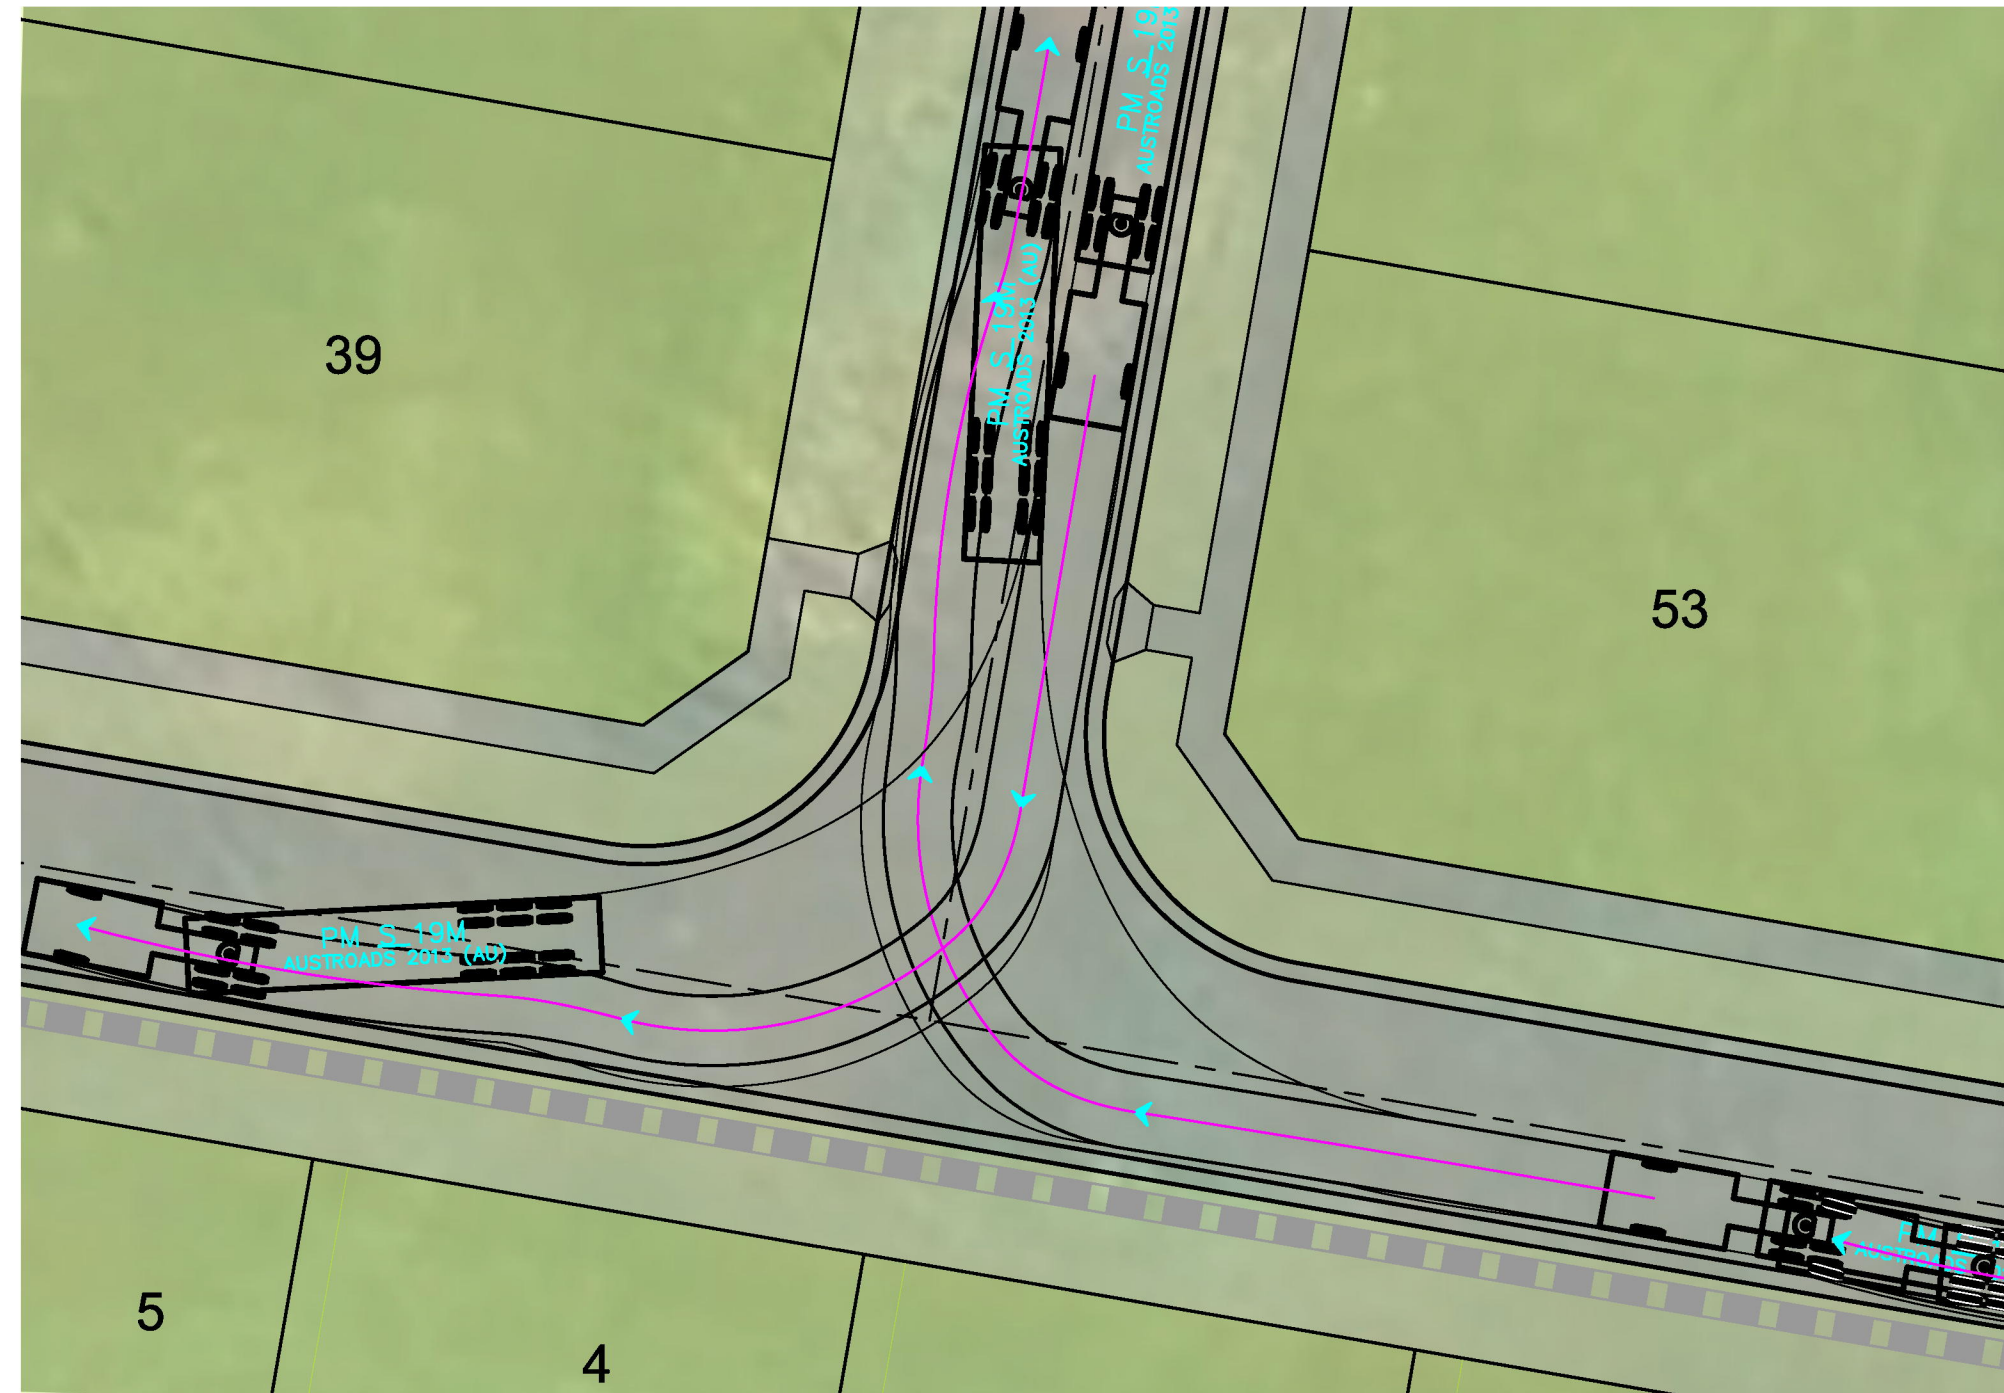


SOUTHEAST INTERSECTION
19m SEMI TRUCK

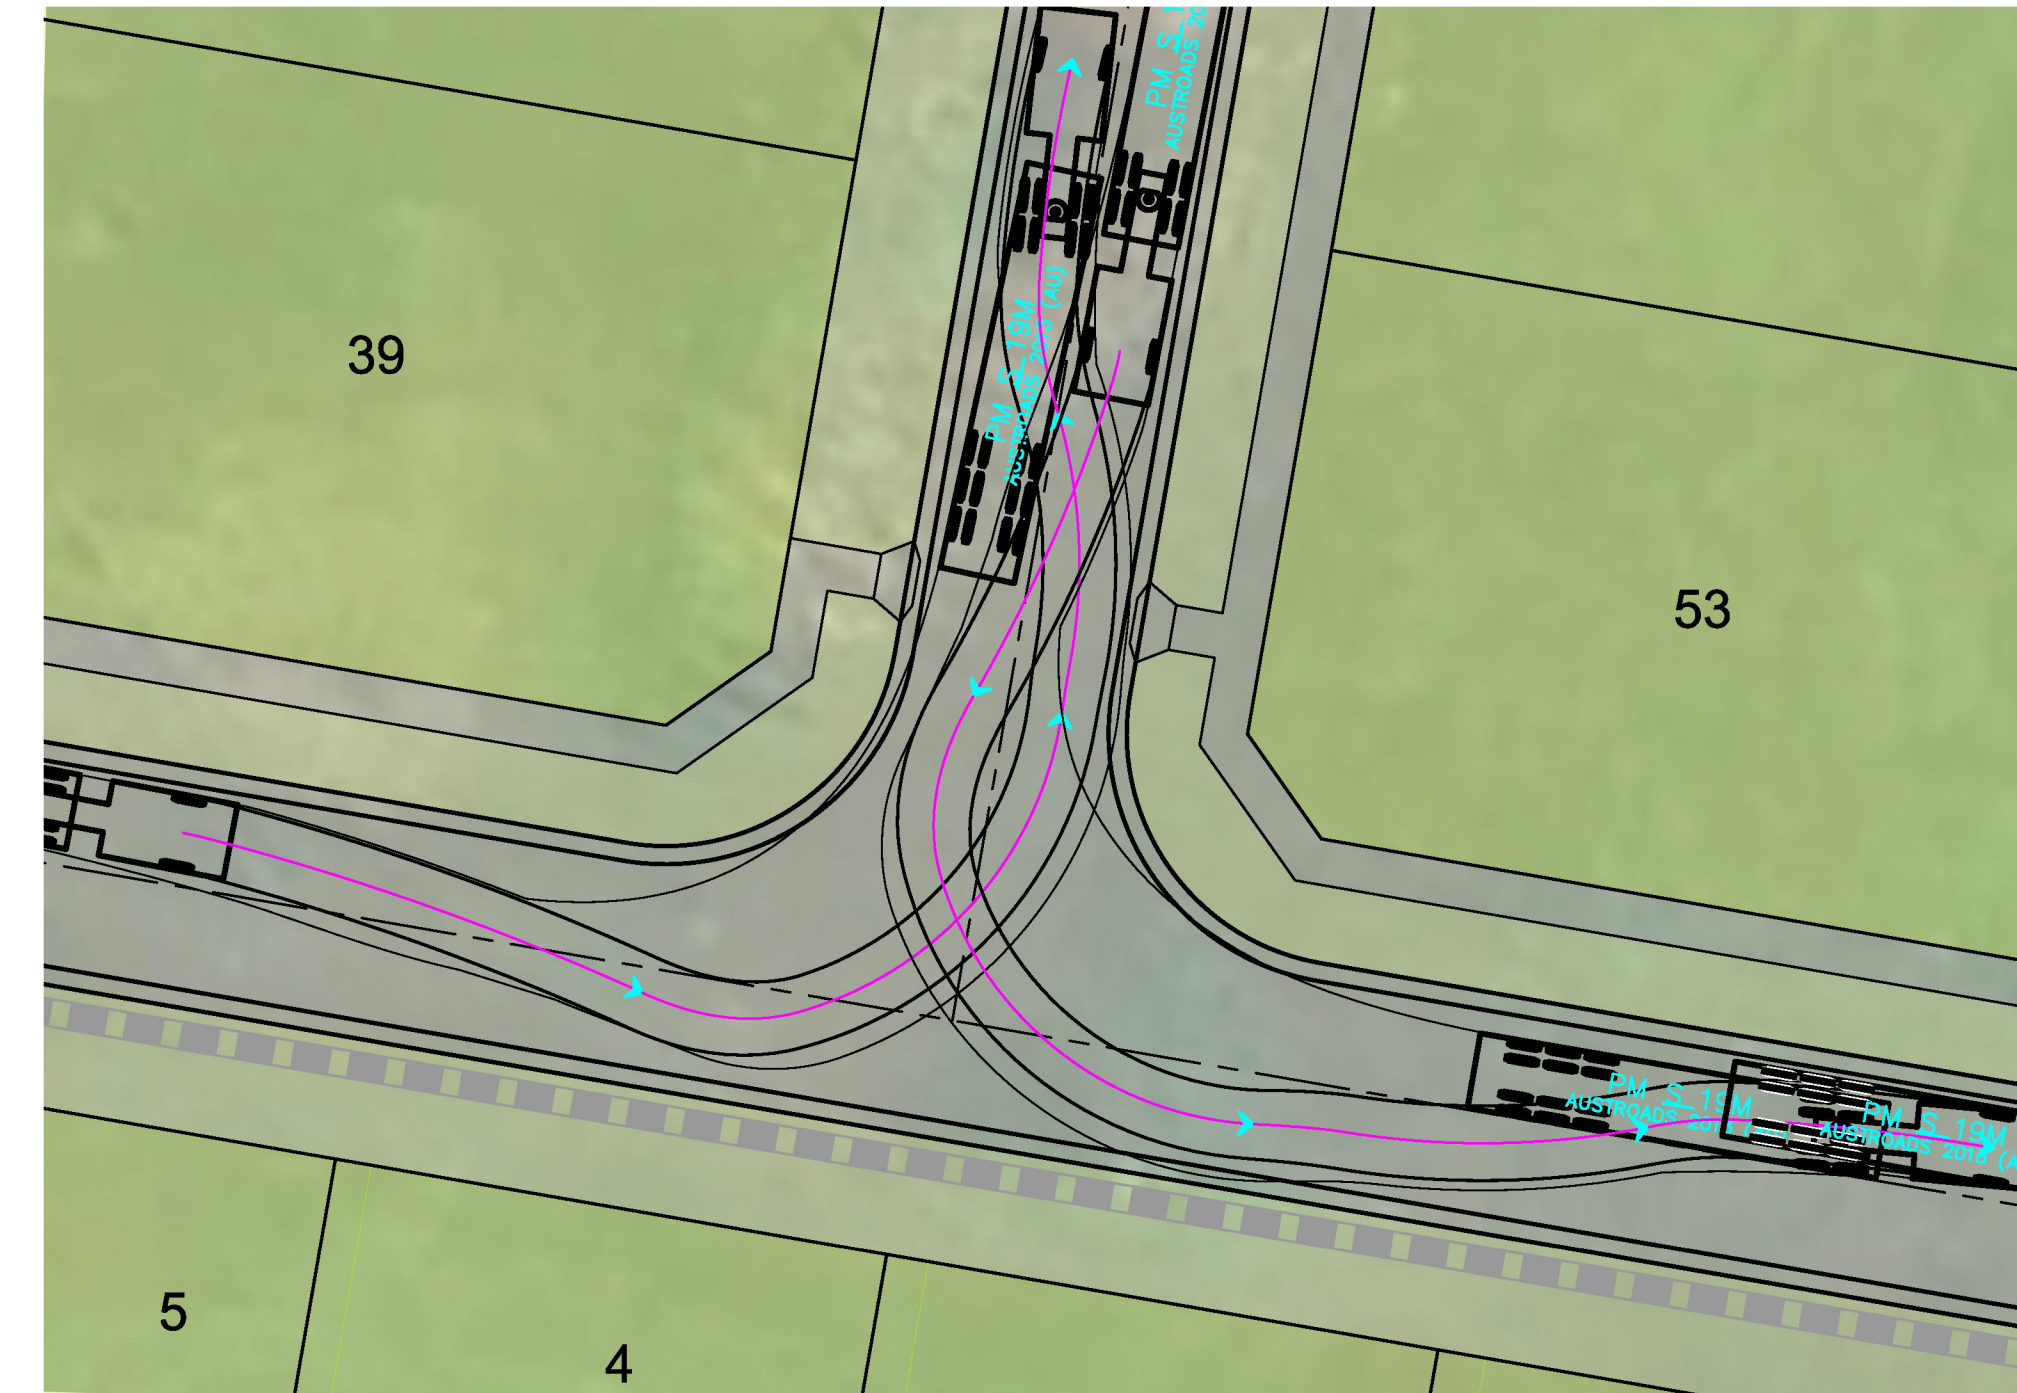


SOUTHEAST INTERSECTION
19m SEMI TRUCK

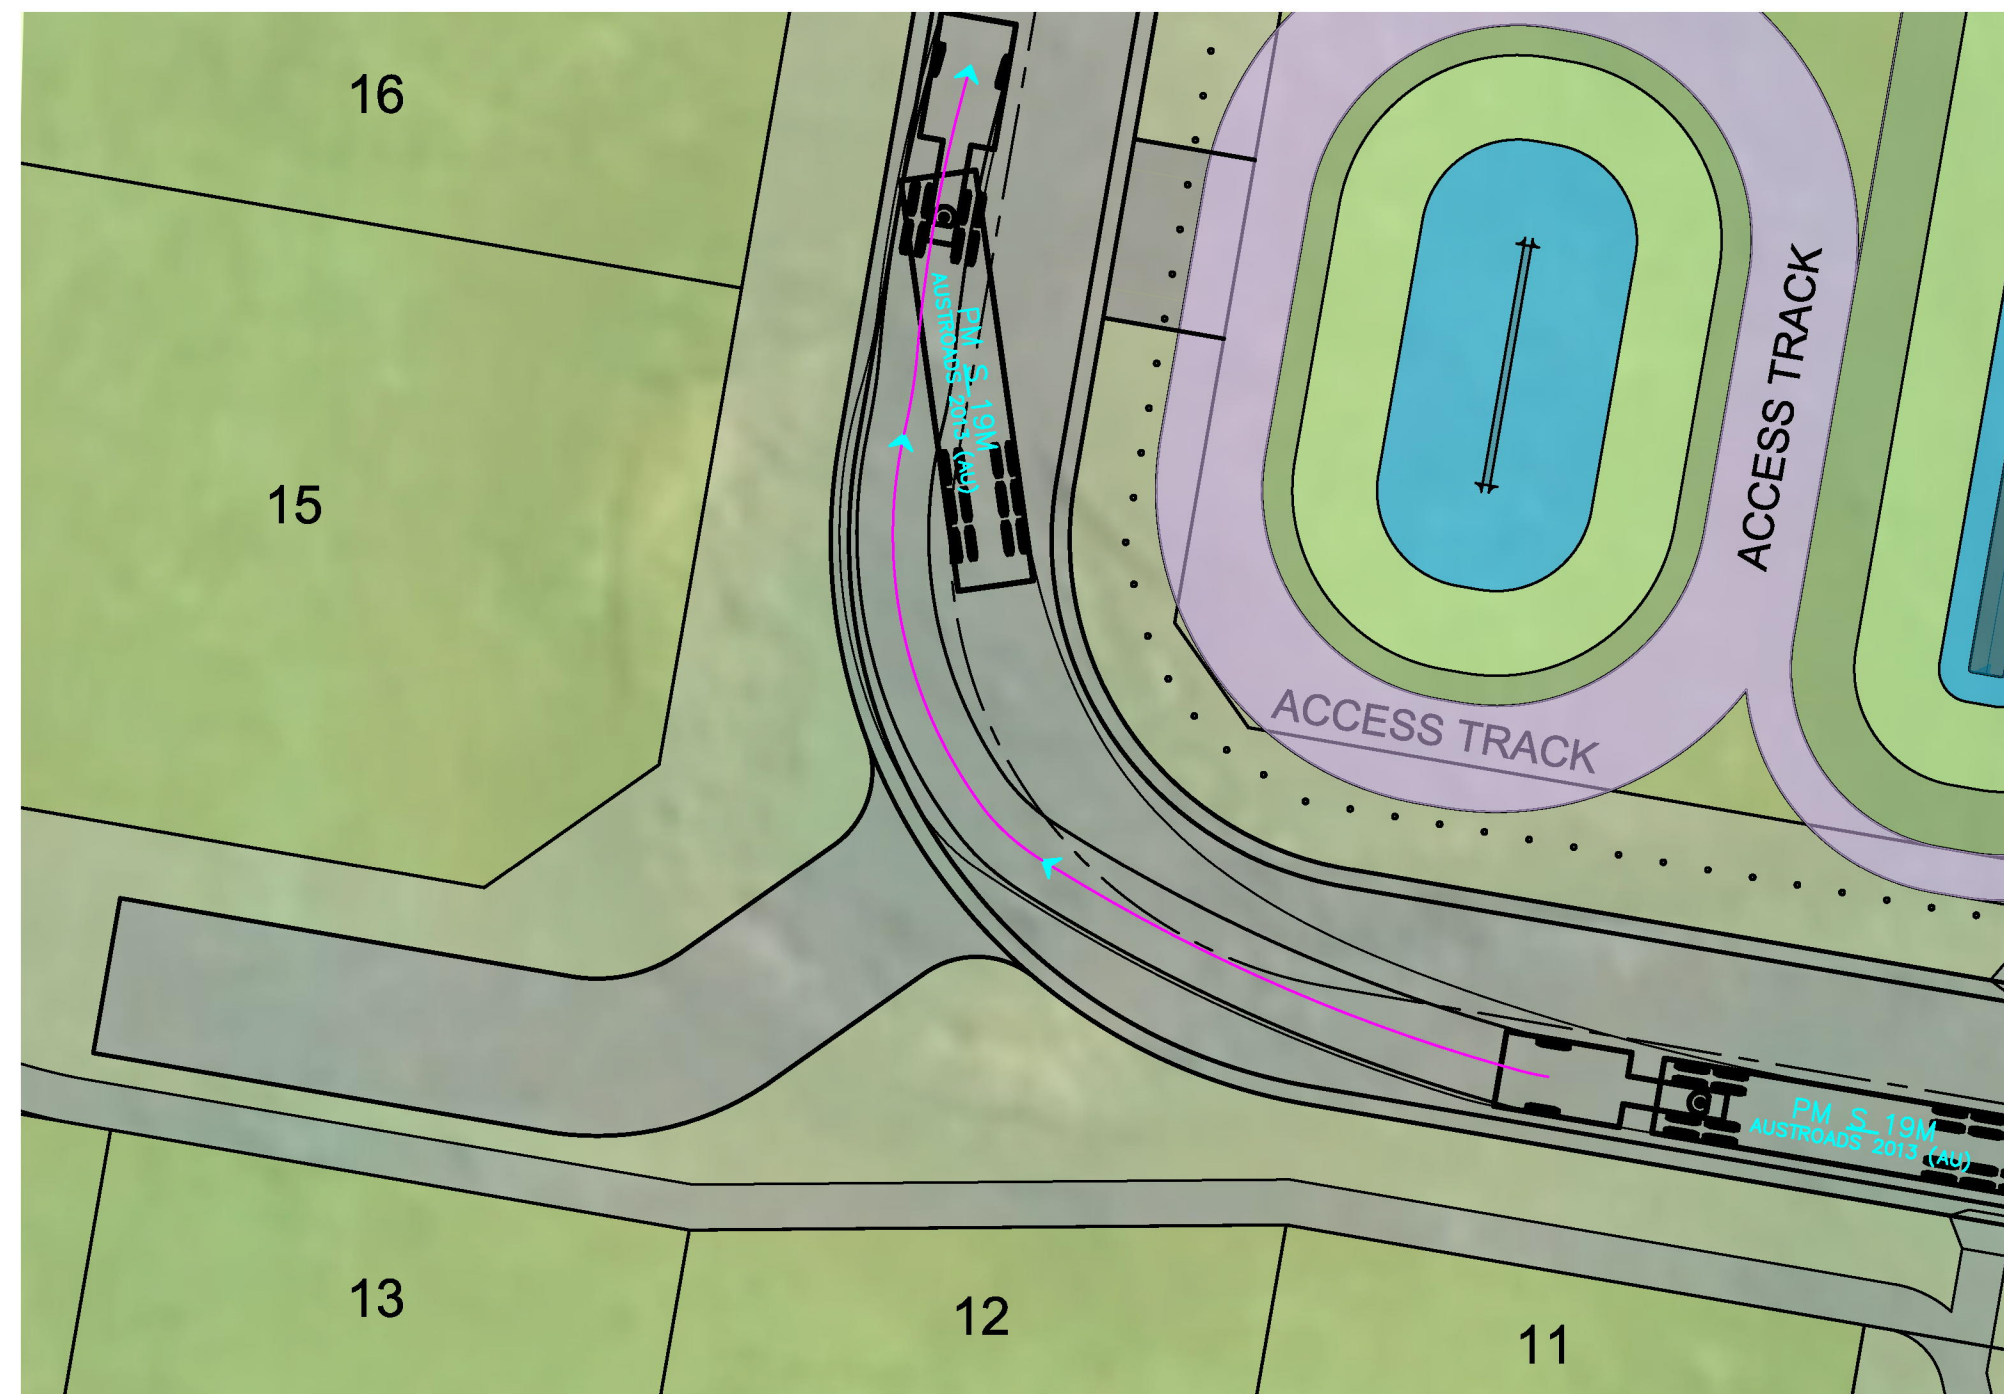

SOUTHWEST BEND
19m SEMI TRUCK

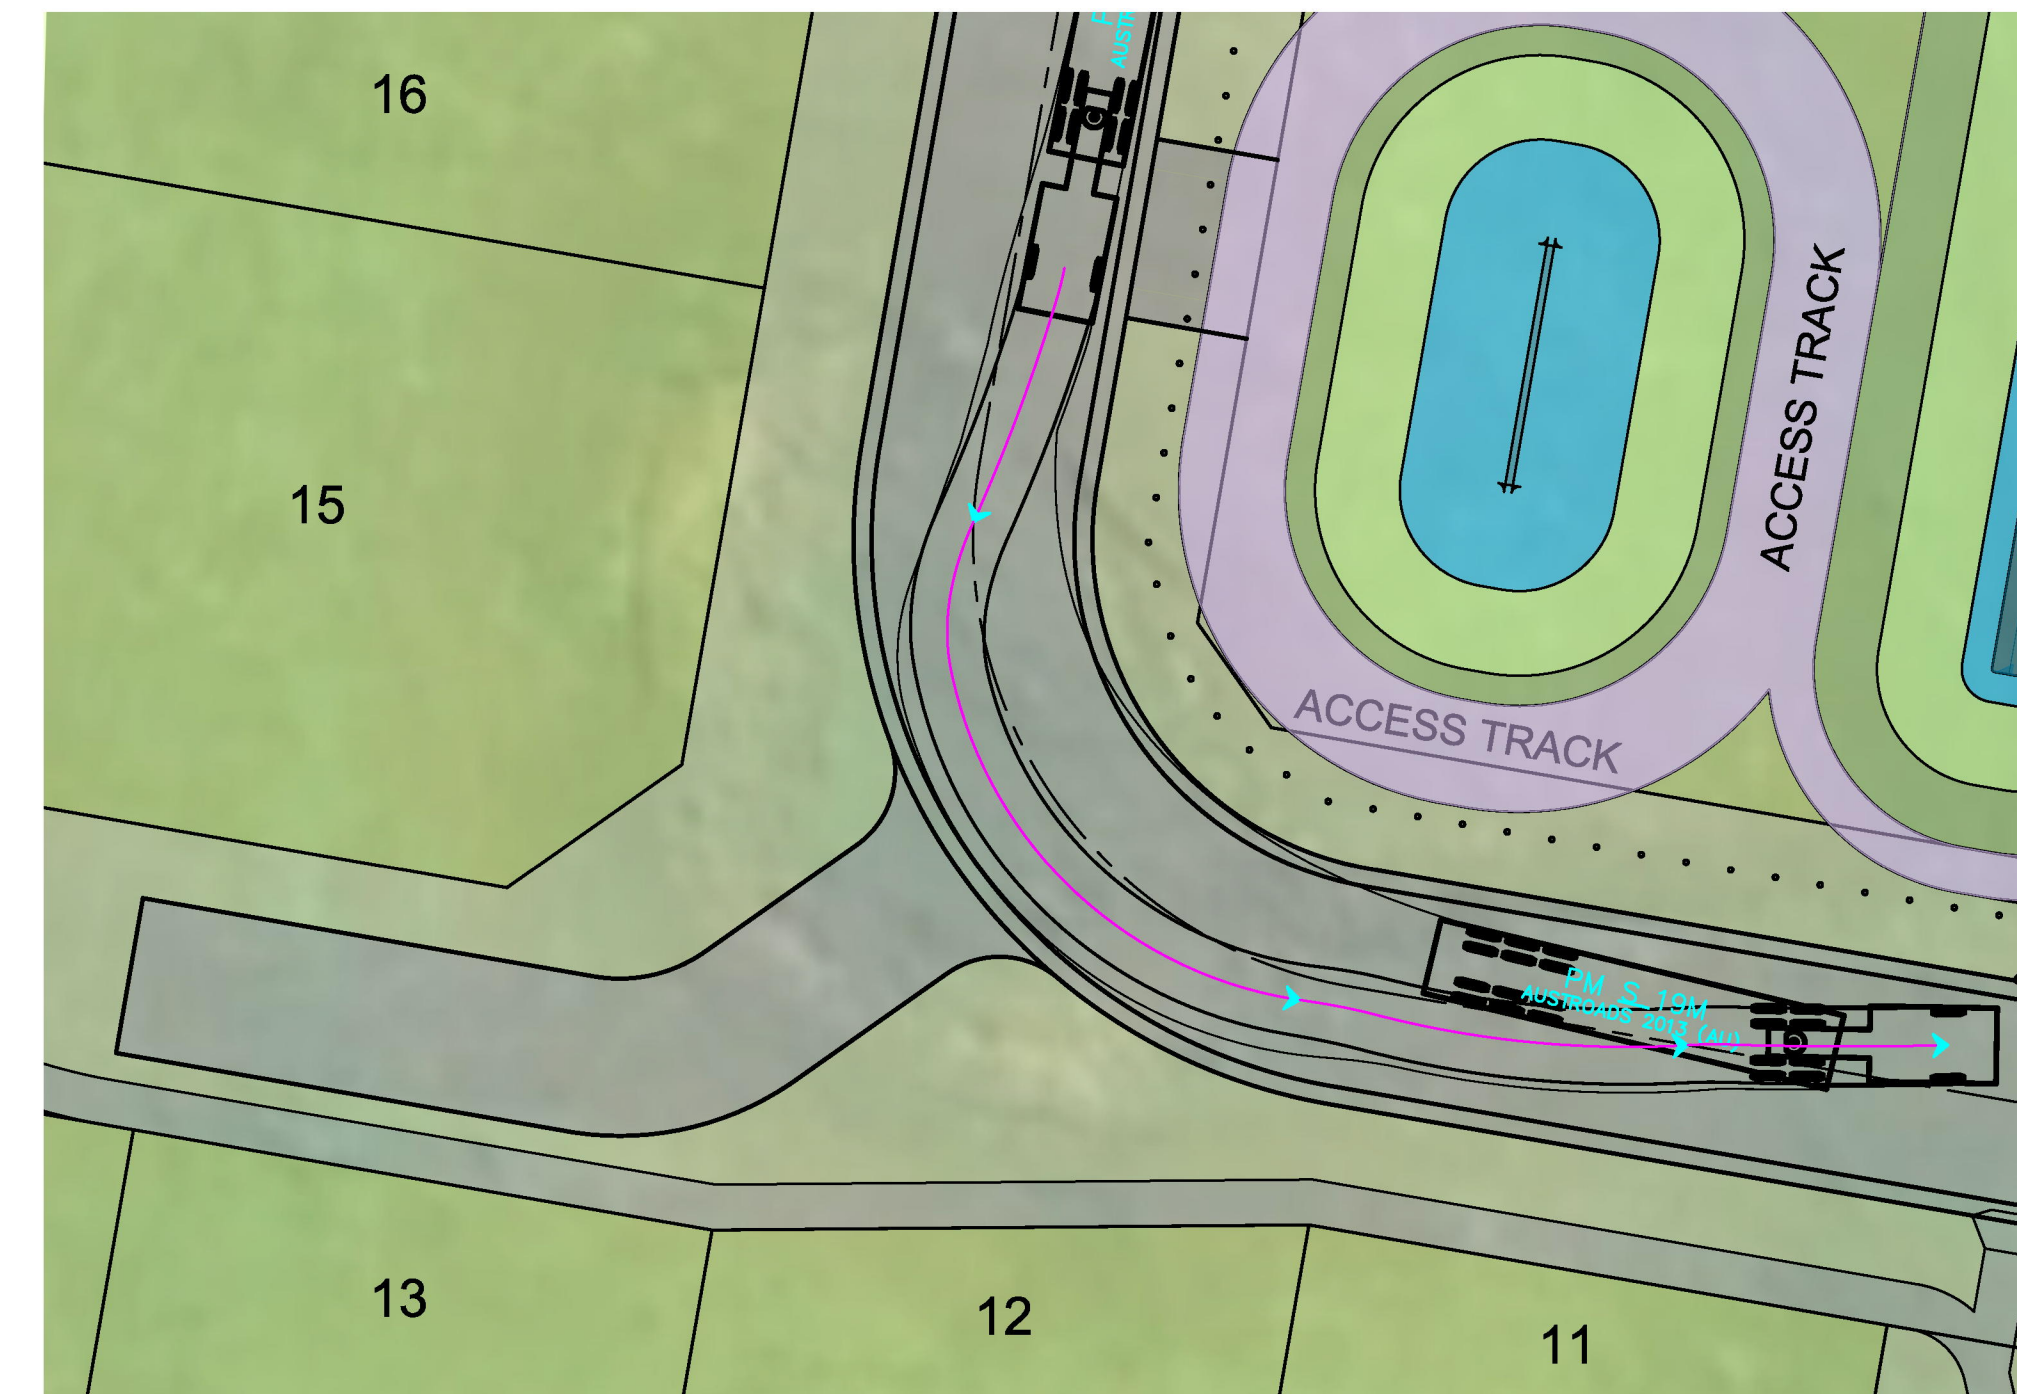

SOUTHWEST BEND
19m SEMI TRUCK

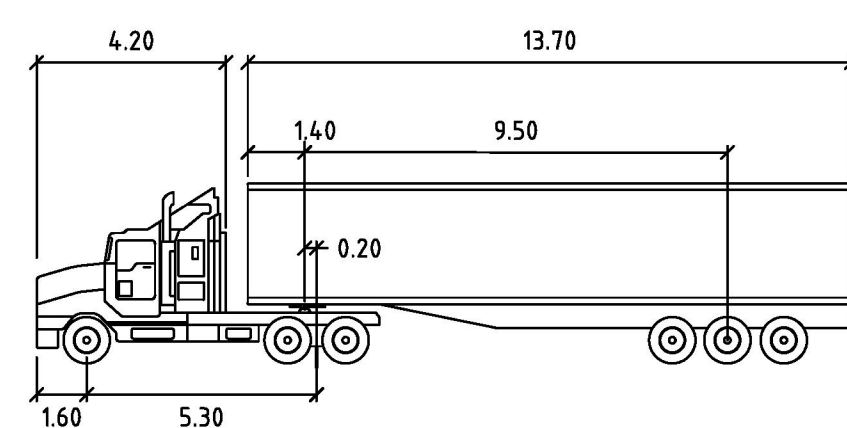


PM S 19m SEMI TRUCK (CHECKING VEHICLE)


	metres		
Tractor Width	: 2.50	Lock to Lock Time	: 6.0
Trailer Width	: 2.50	Steering Angle	: 27.8
Tractor Track	: 2.50	Articulating Angle	: 70.0
Trailer Track	: 2.50		




184 FAIRY STREET
WARRNAMBOOL VIC 3280
E: INFO@SITECVIC.COM.AU P: (03) 5561 393

 


PS -----		PLANNING PERMIT NUMBER P-----		
109 OLD PETERBOROUGH ROAD PETERBOROUGH VICTORIA TURNING TEMPLATES				
SCALE 1 : 250	SIZE A1	PROJECT No. 22-158	SHEET No. 11 OF 13	REV -

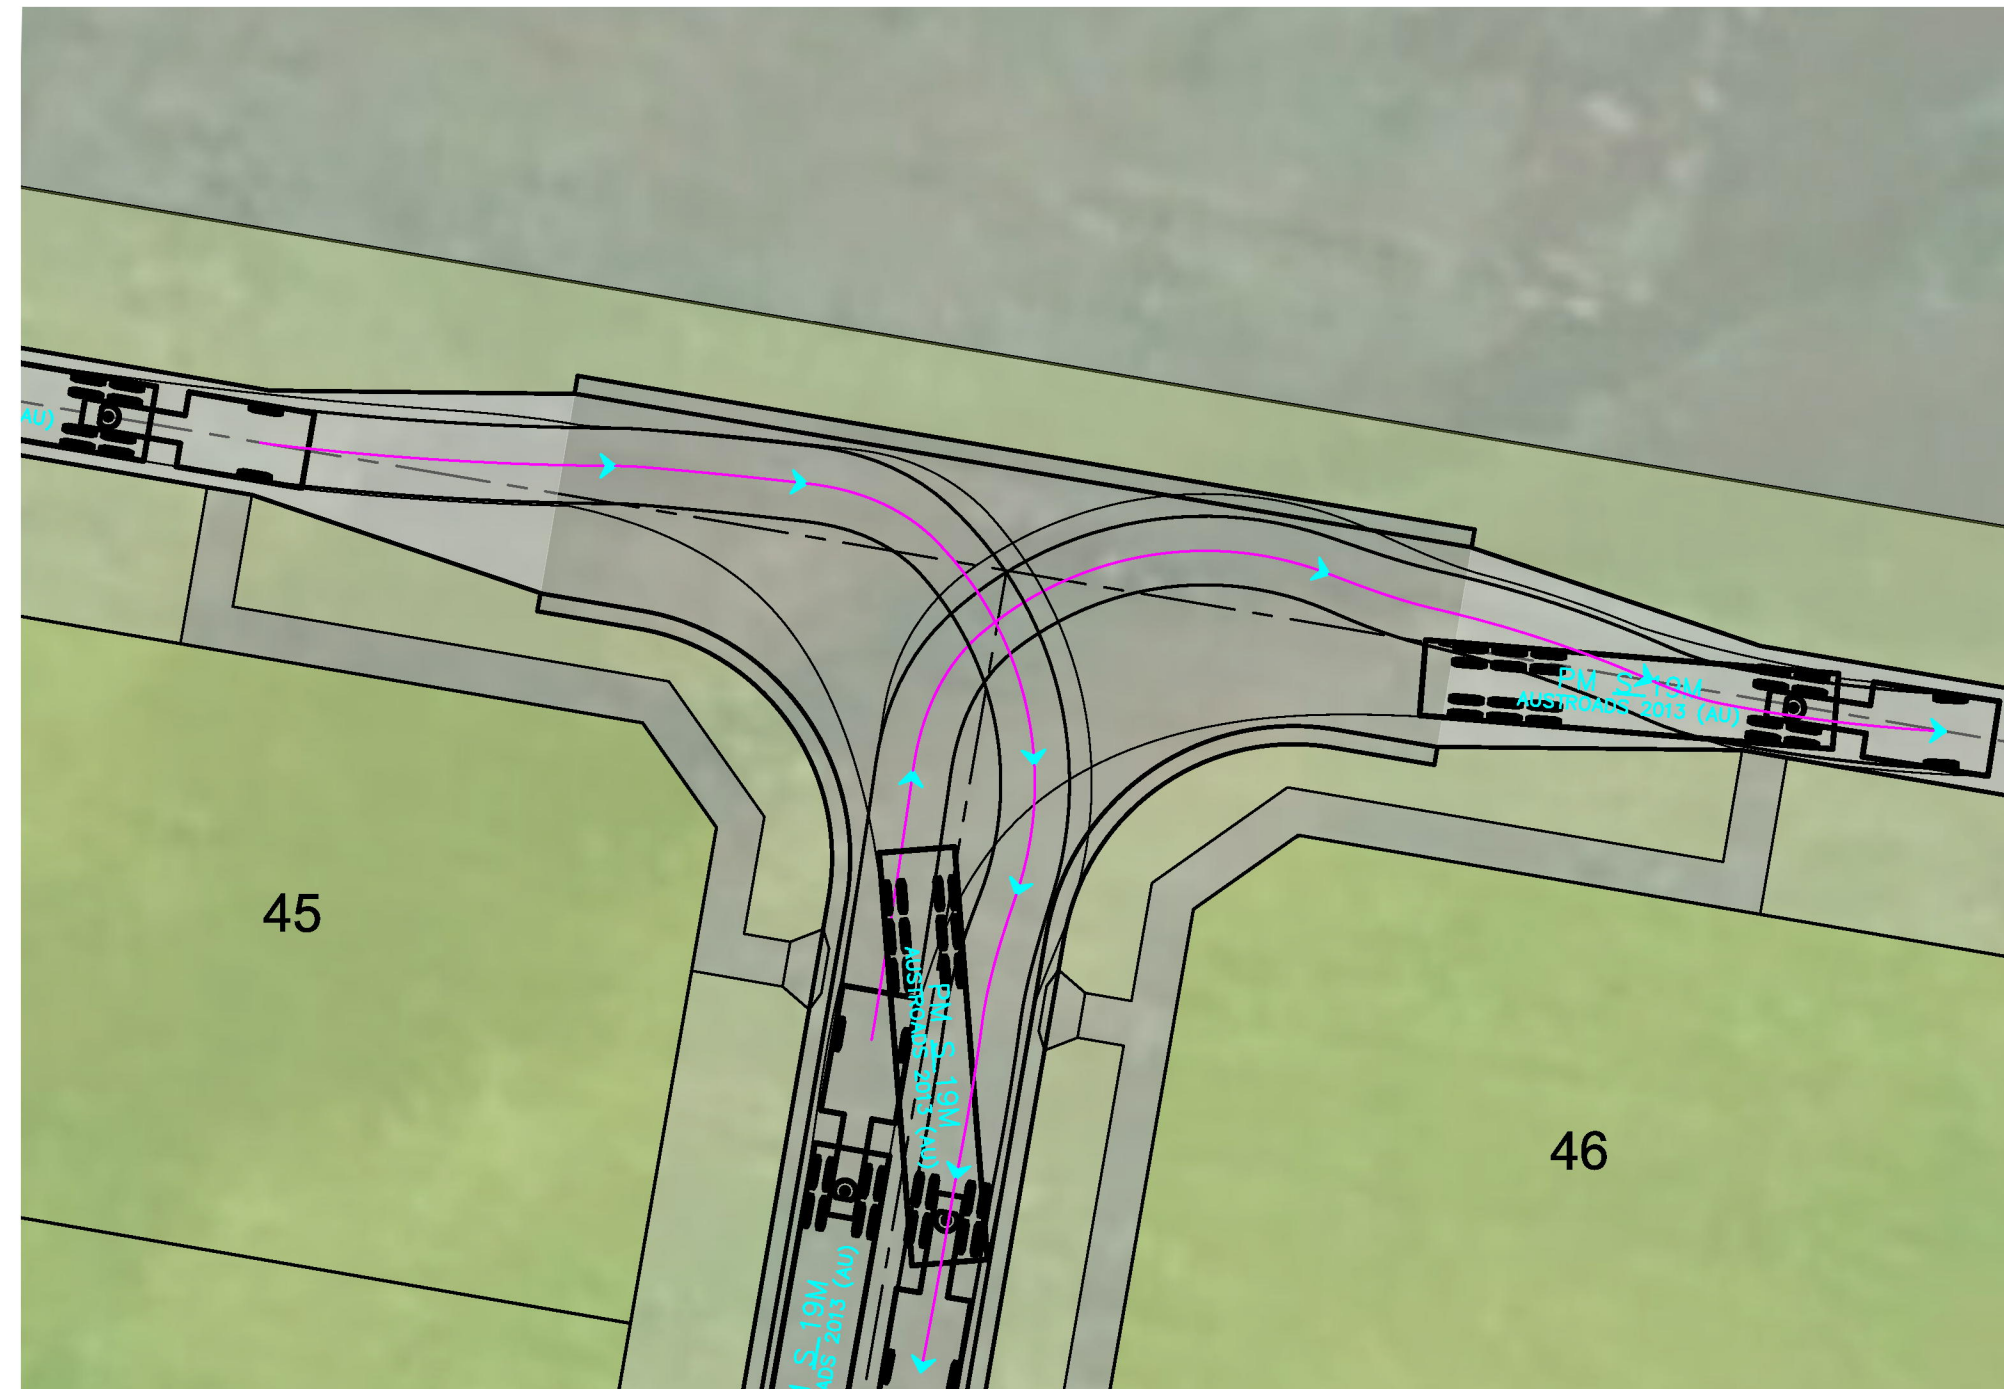


NORTHEAST INTERSECTION
19m SEMI TRUCK

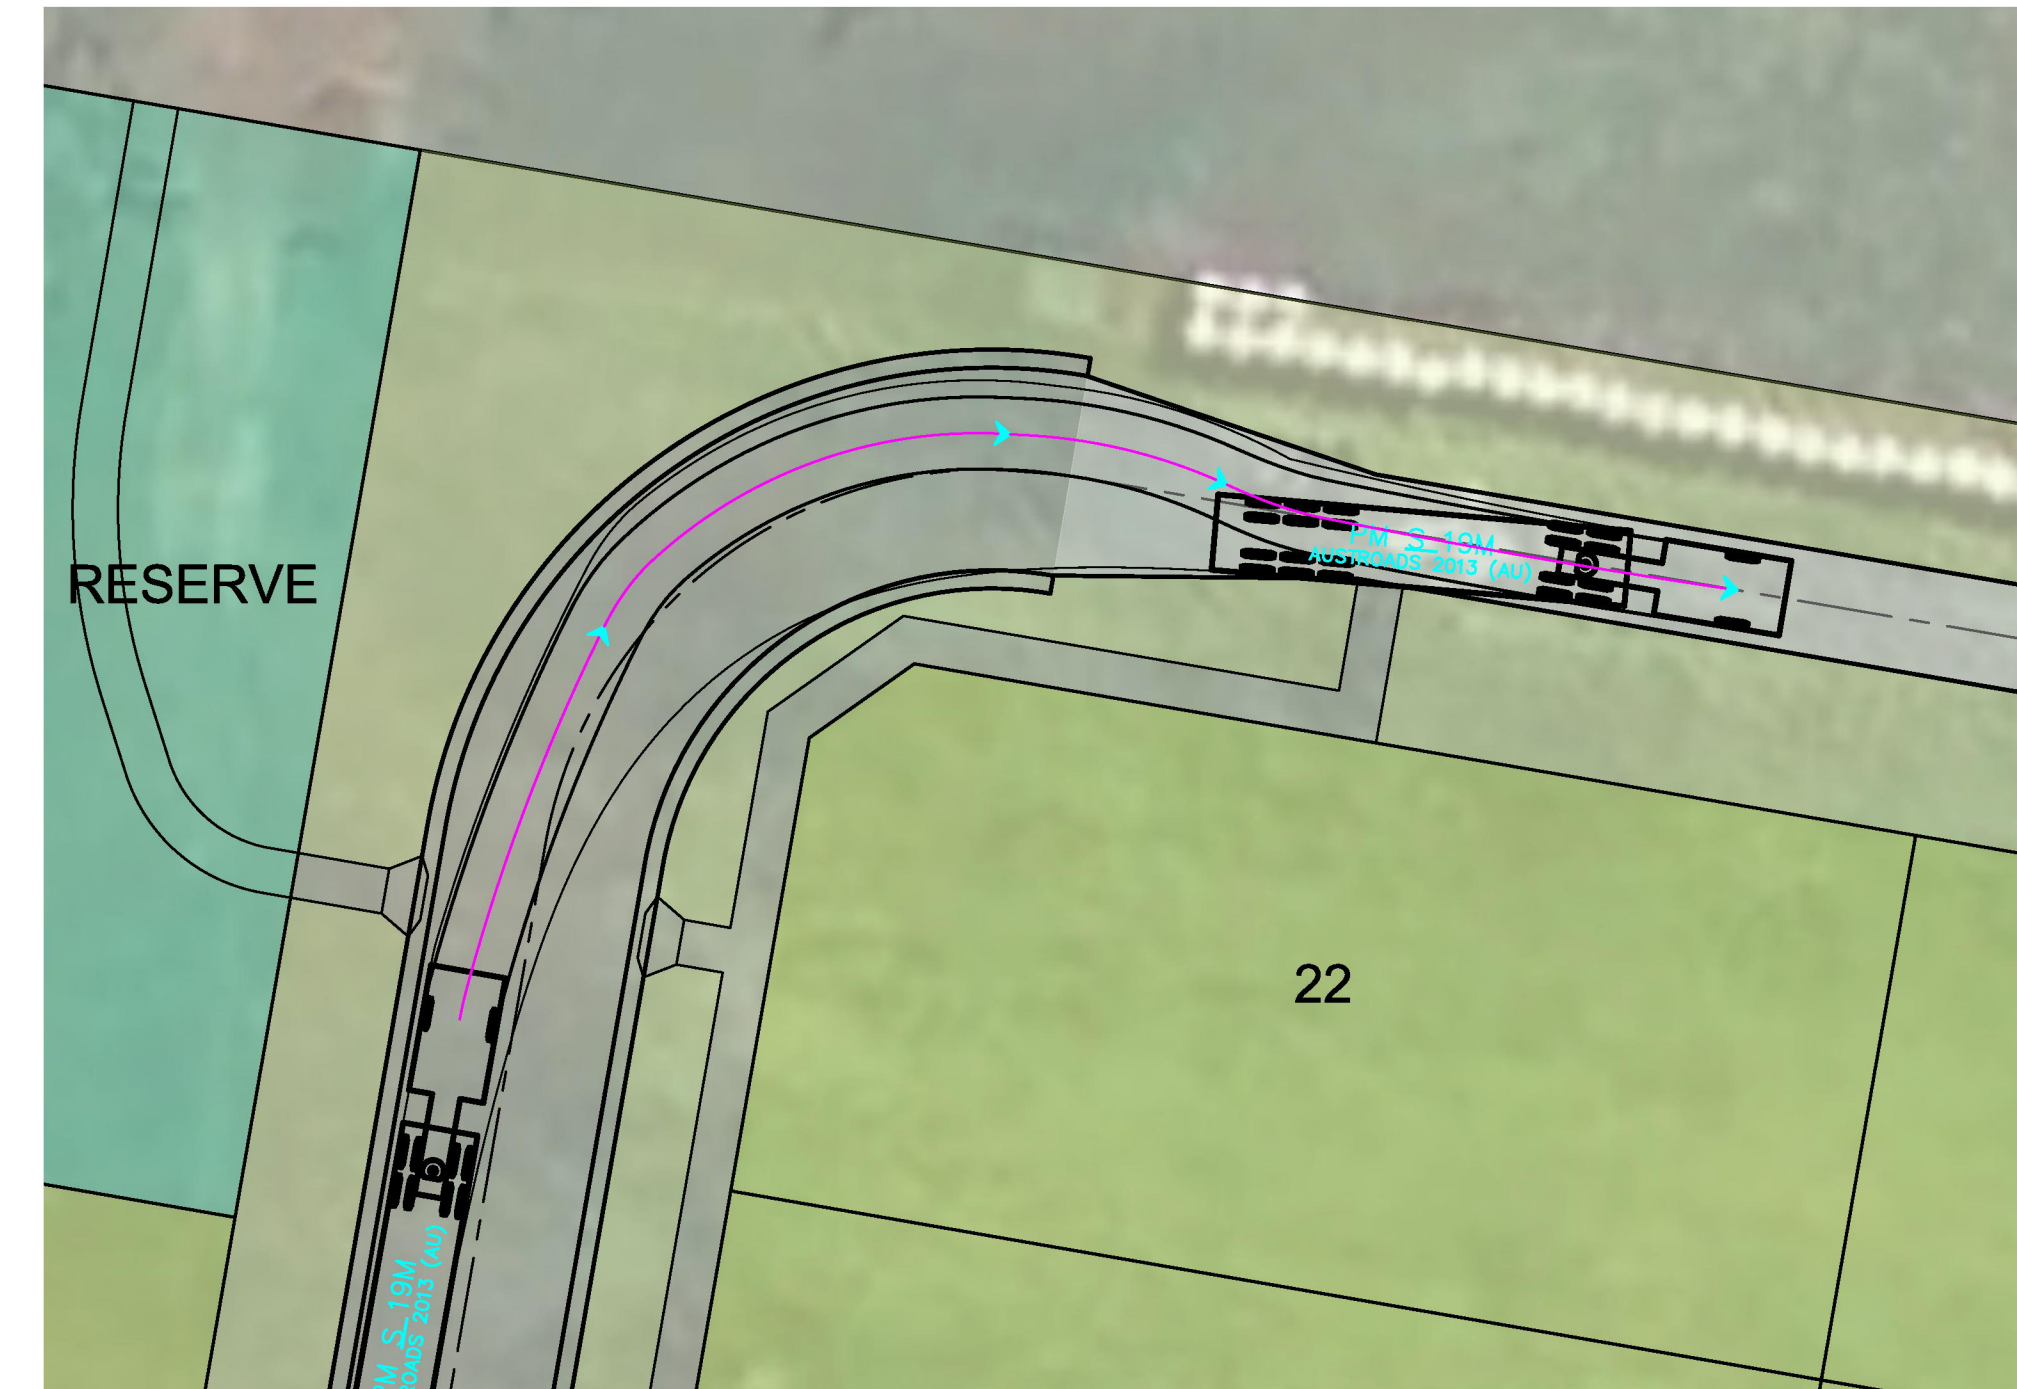


NORTHWEST BEND
19m SEMI TRUCK

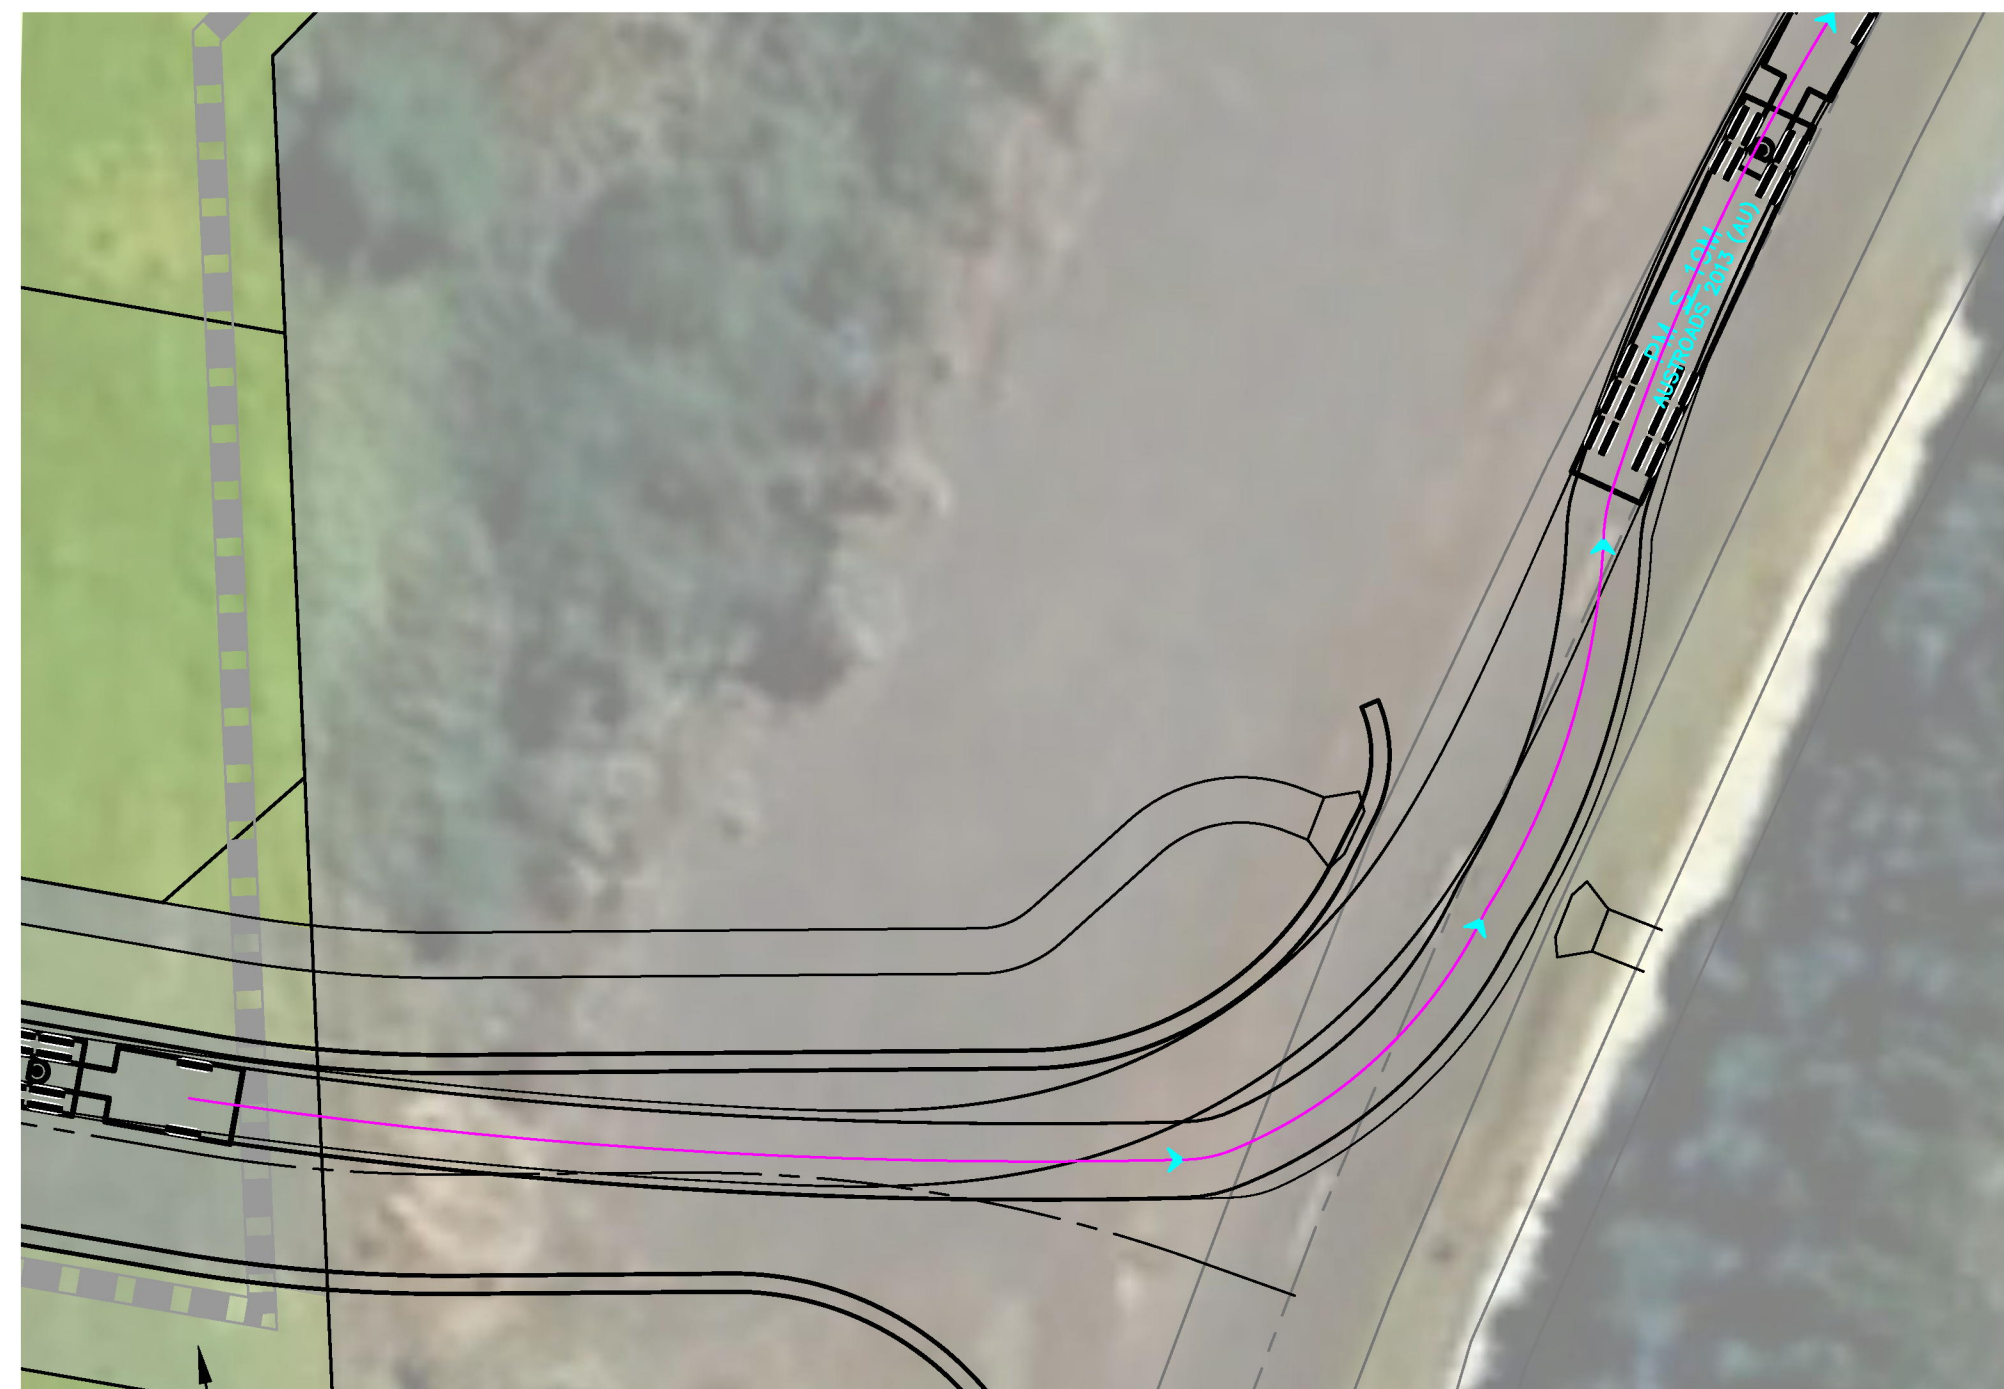

MAIN ENTRANCE NORTH
19m SEMI TRUCK

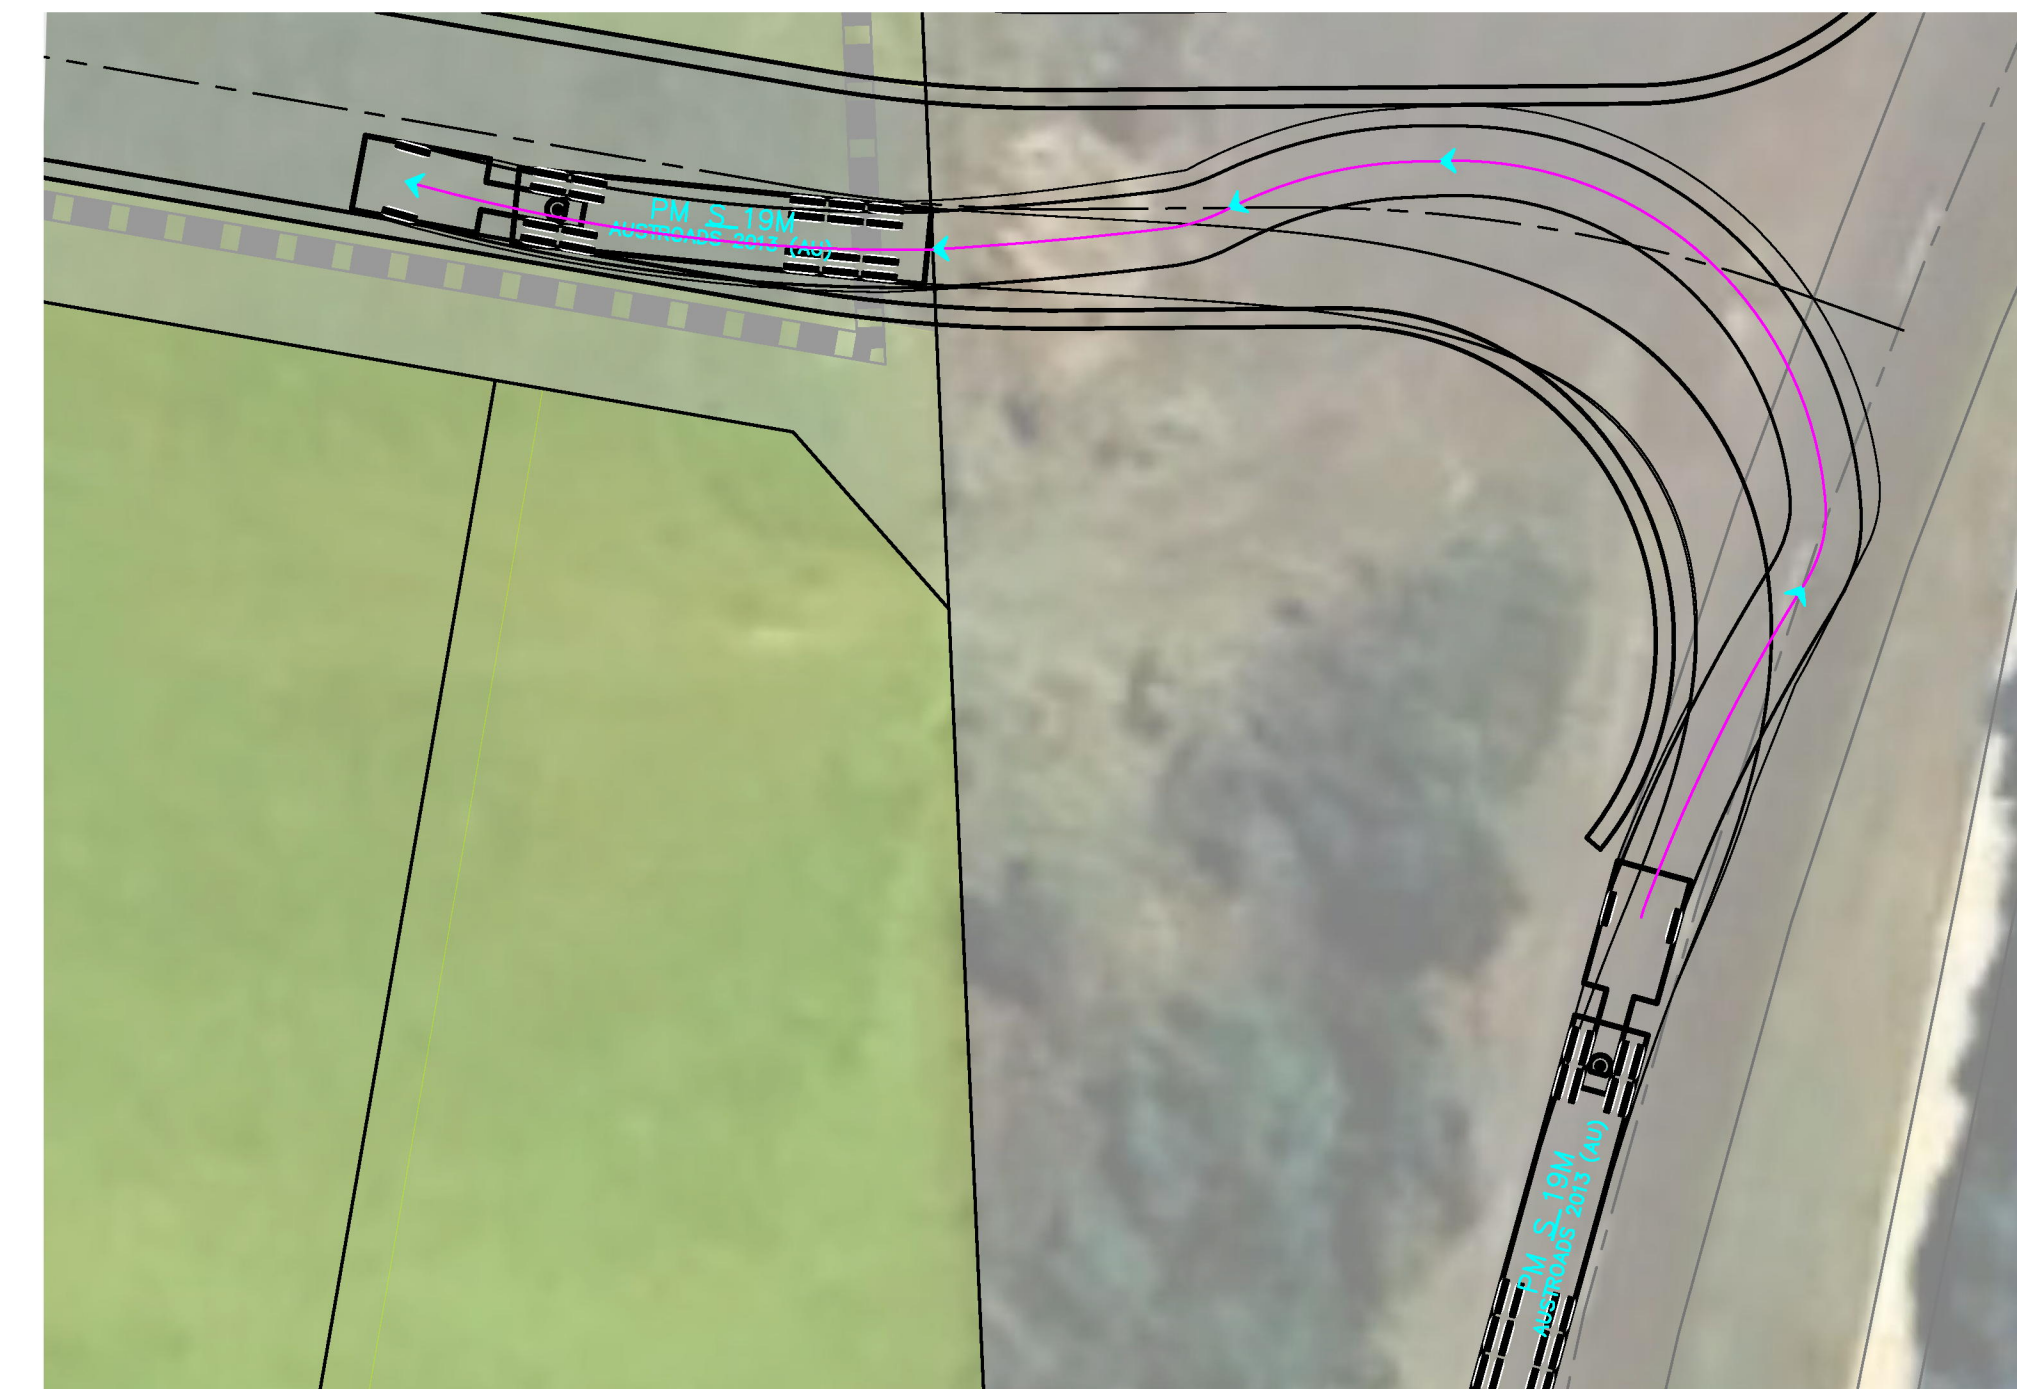

MAIN ENTRANCE SOUTH
19m SEMI TRUCK

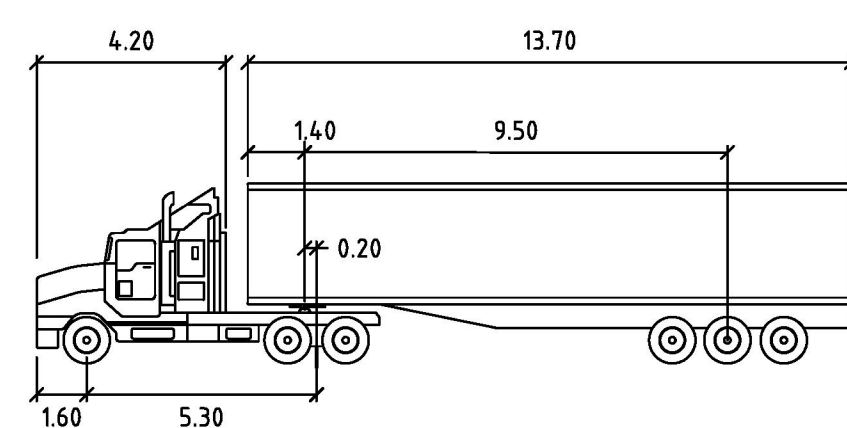


PM S 19m SEMI TRUCK (CHECKING VEHICLE)


	metres		
Tractor Width	: 2.50	Lock to Lock Time	: 6.0
Trailer Width	: 2.50	Steering Angle	: 27.8
Tractor Track	: 2.50	Articulating Angle	: 70.0
Trailer Track	: 2.50		




184 FAIRY STREET
WARRNAMBOOL VIC 3280
:: INFO@SITECVIC.COM.AU P: (03) 5561 393

PS -----		PLANNING PERMIT NUMBER P-----		
109 OLD PETERBOROUGH ROAD PETERBOROUGH VICTORIA TURNING TEMPLATES				
SCALE	SIZE	PROJECT No.	SHEET No.	REV
1 : 250	A1	22-158	12 OF 13	-


 


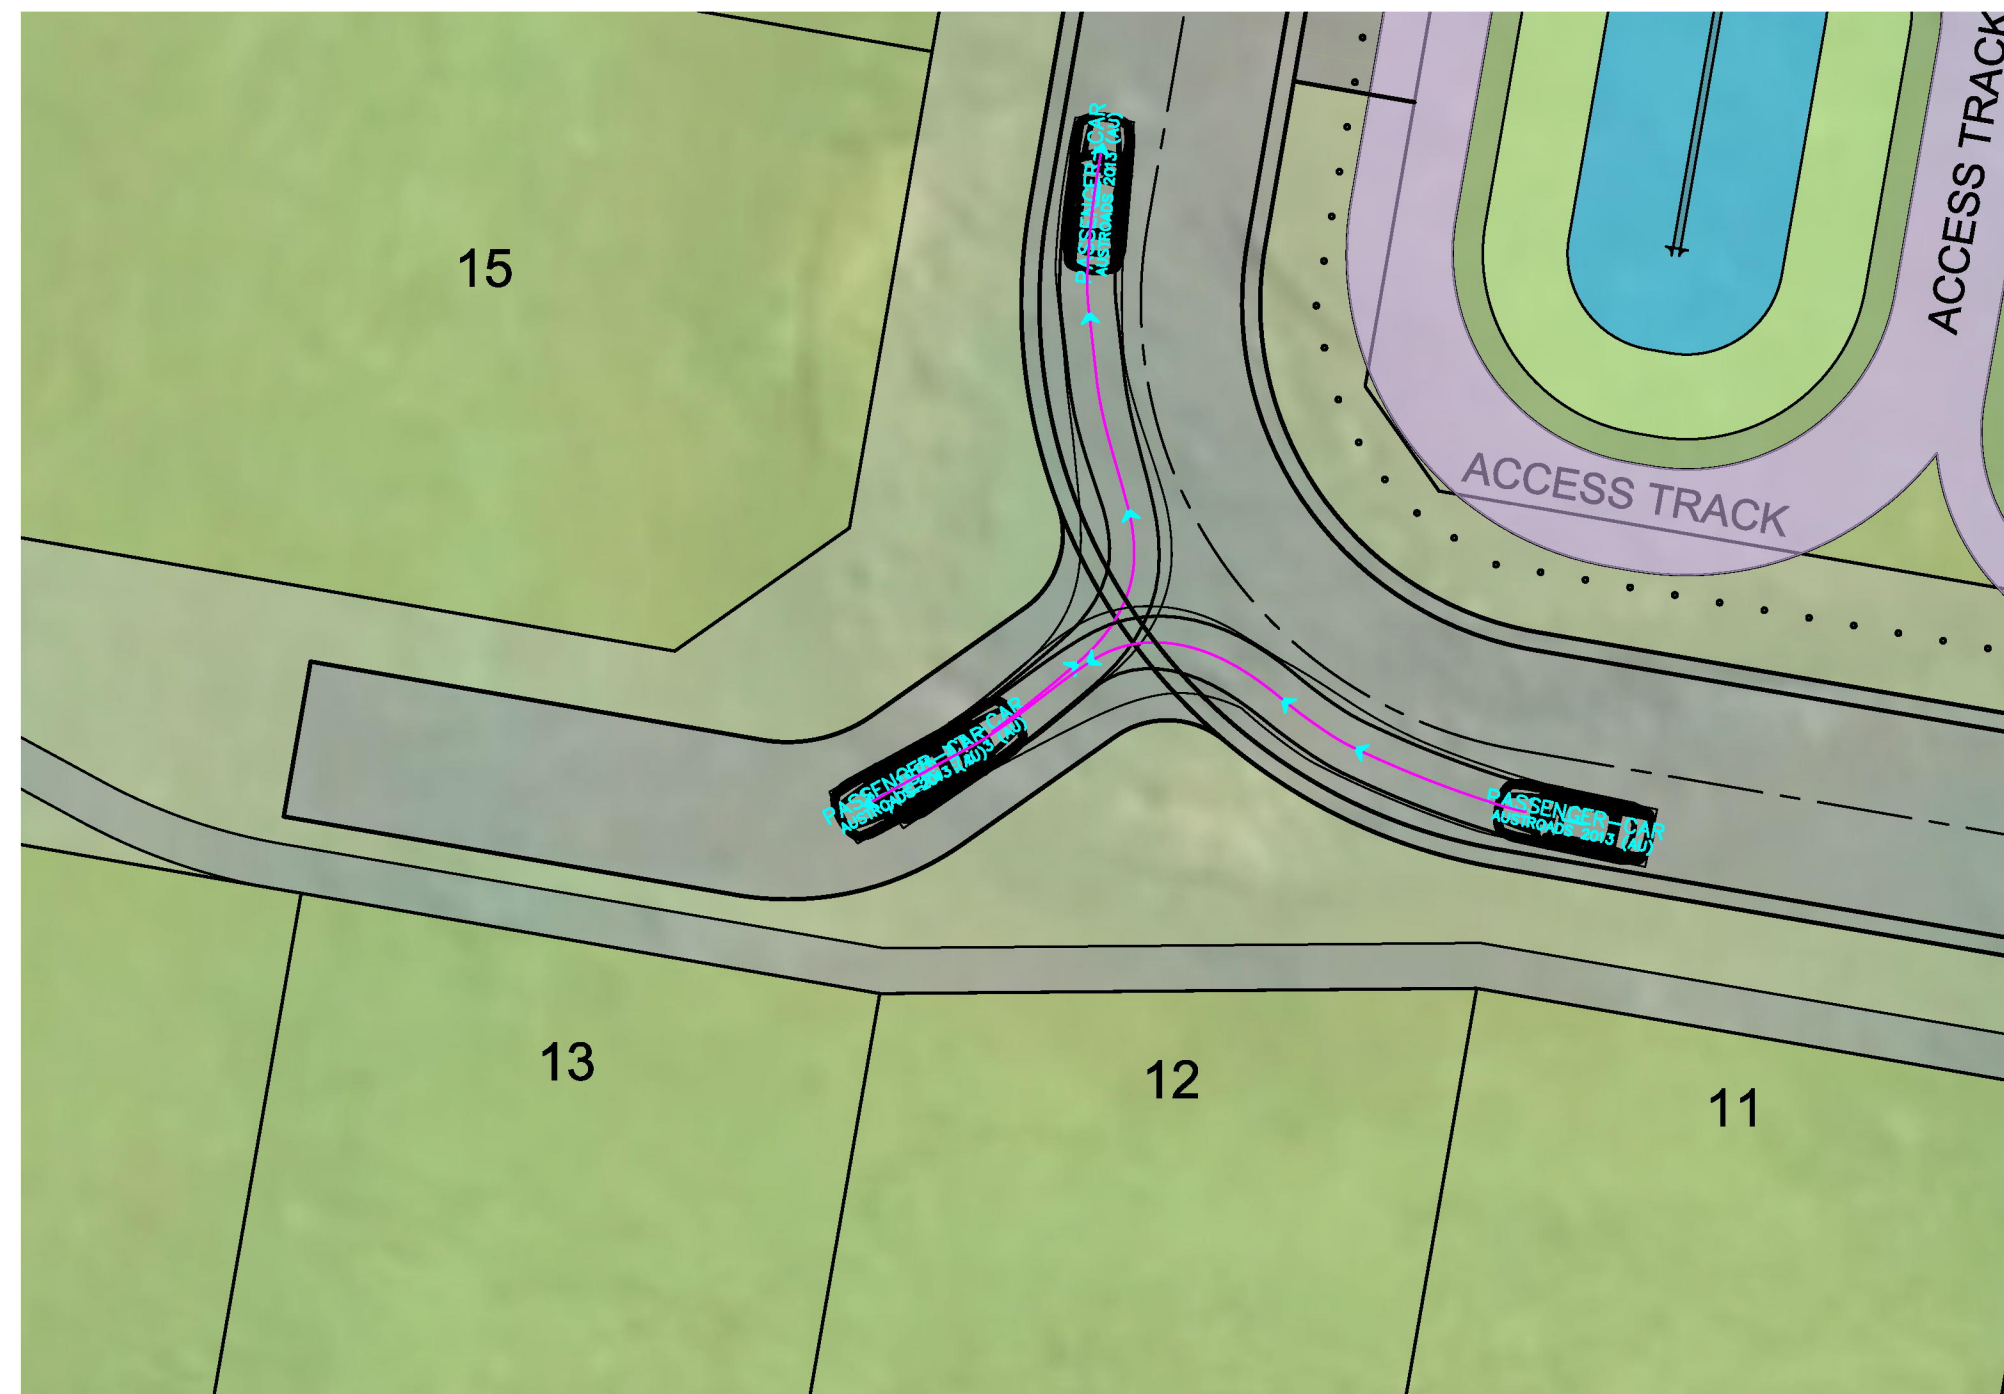


SOUTHWEST DRIVEWAY
5.2m PASSENGER CAR

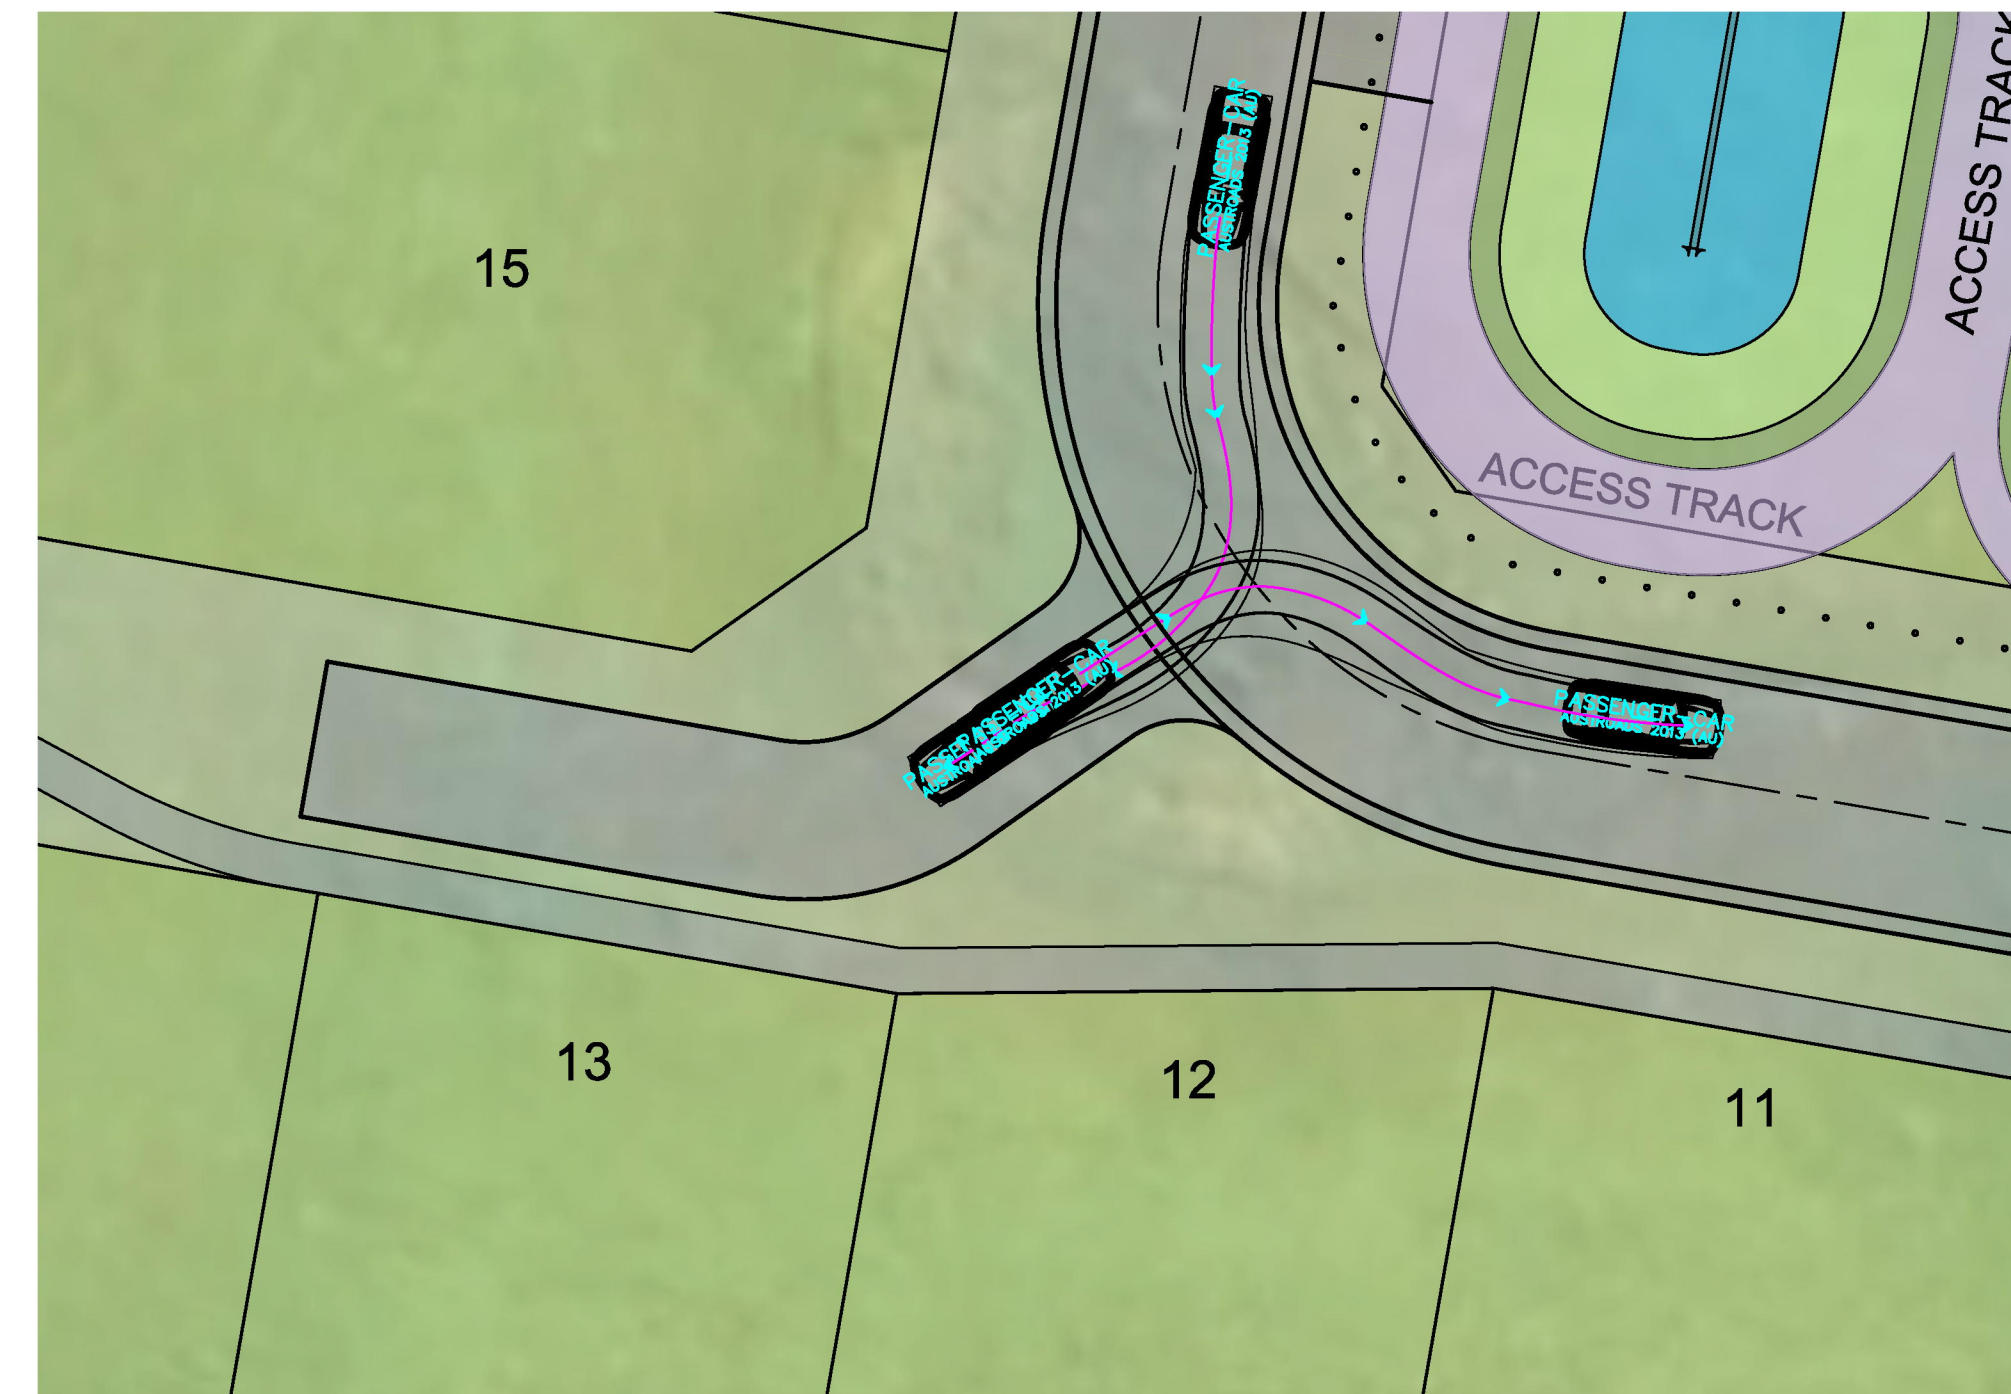


SOUTHWEST DRIVEWAY
5.2m PASSENGER CAR

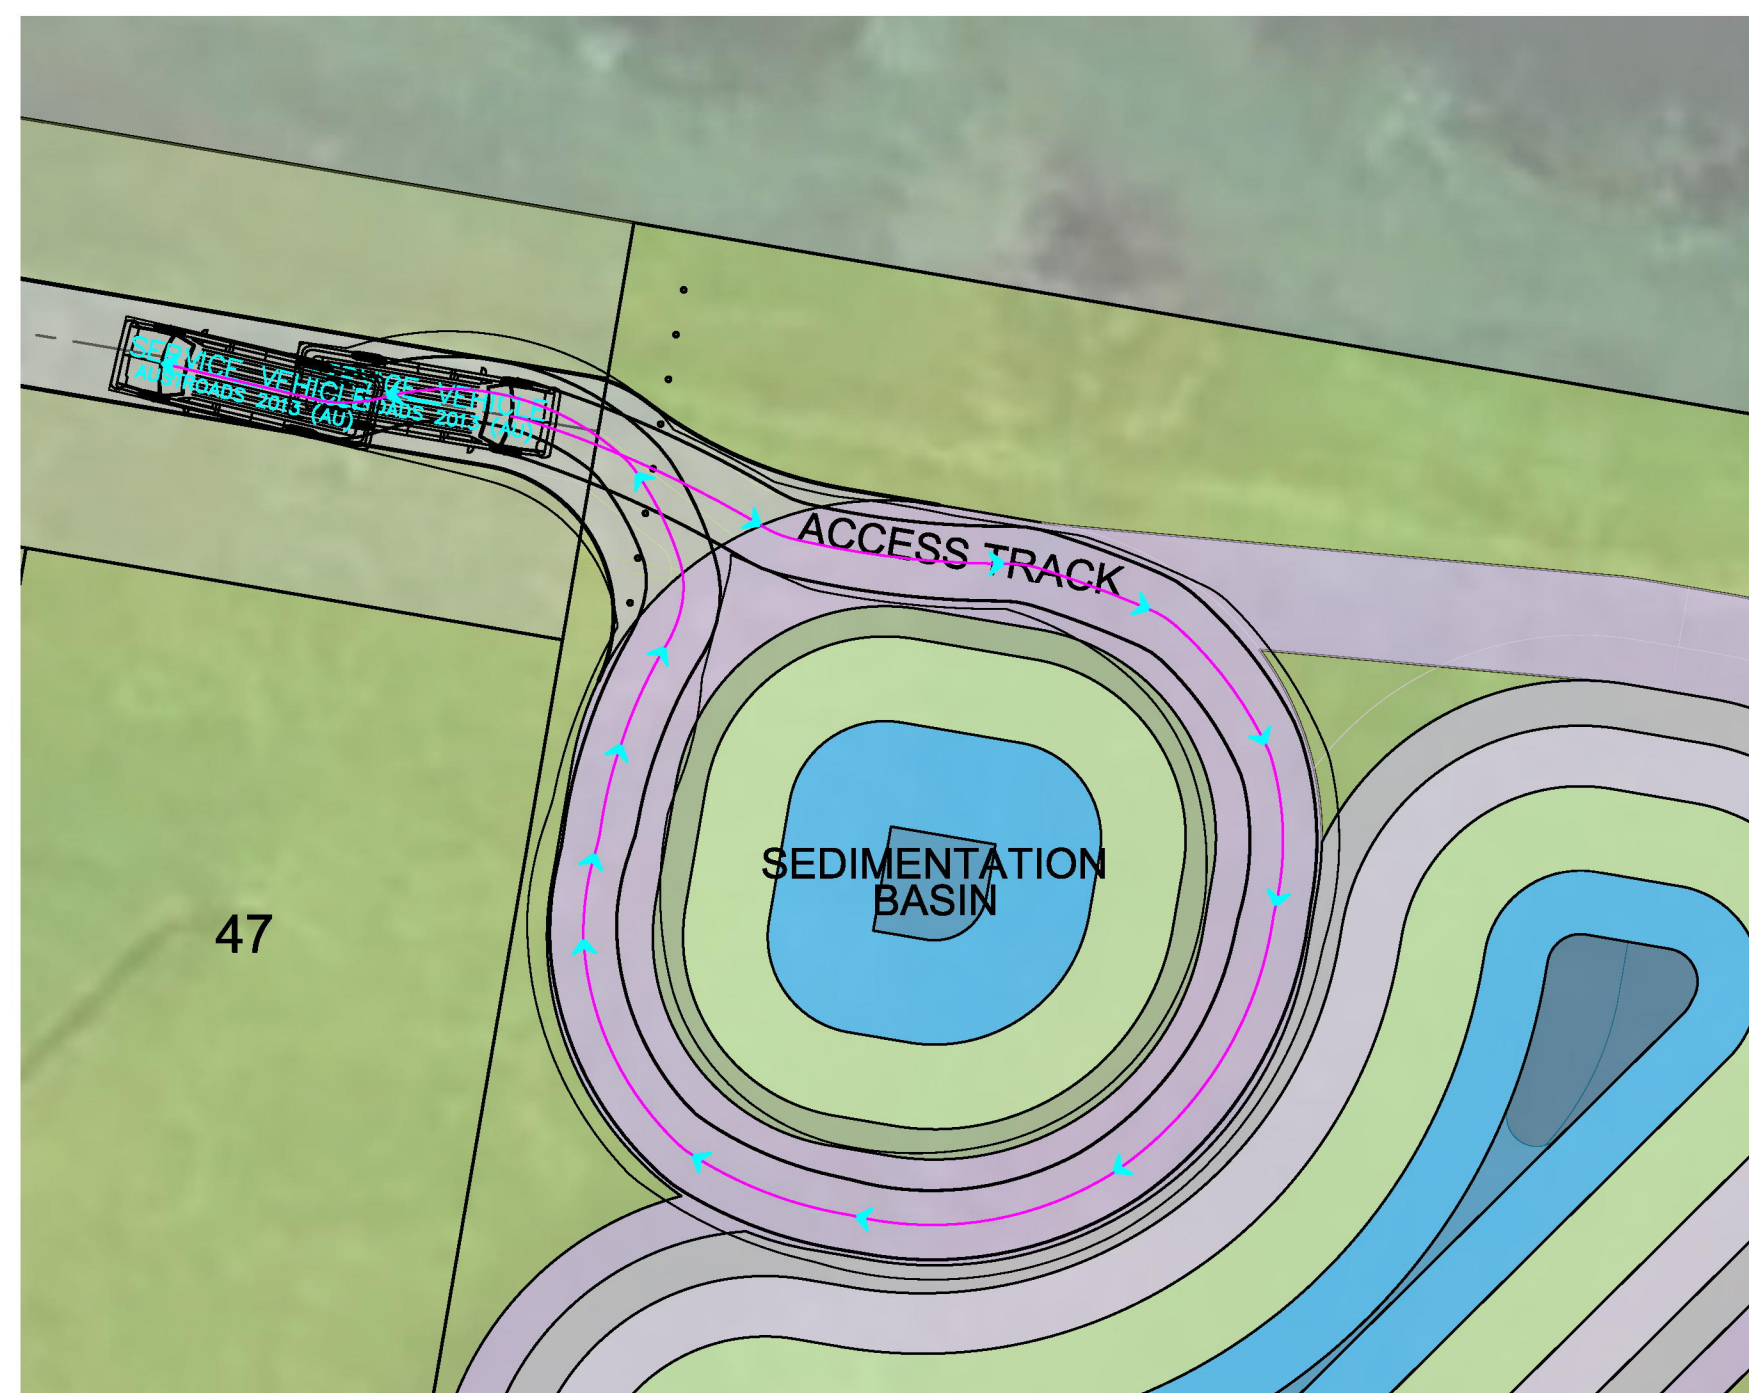 


ACCESS TRACK
8.8m SERVICE VEHICLE

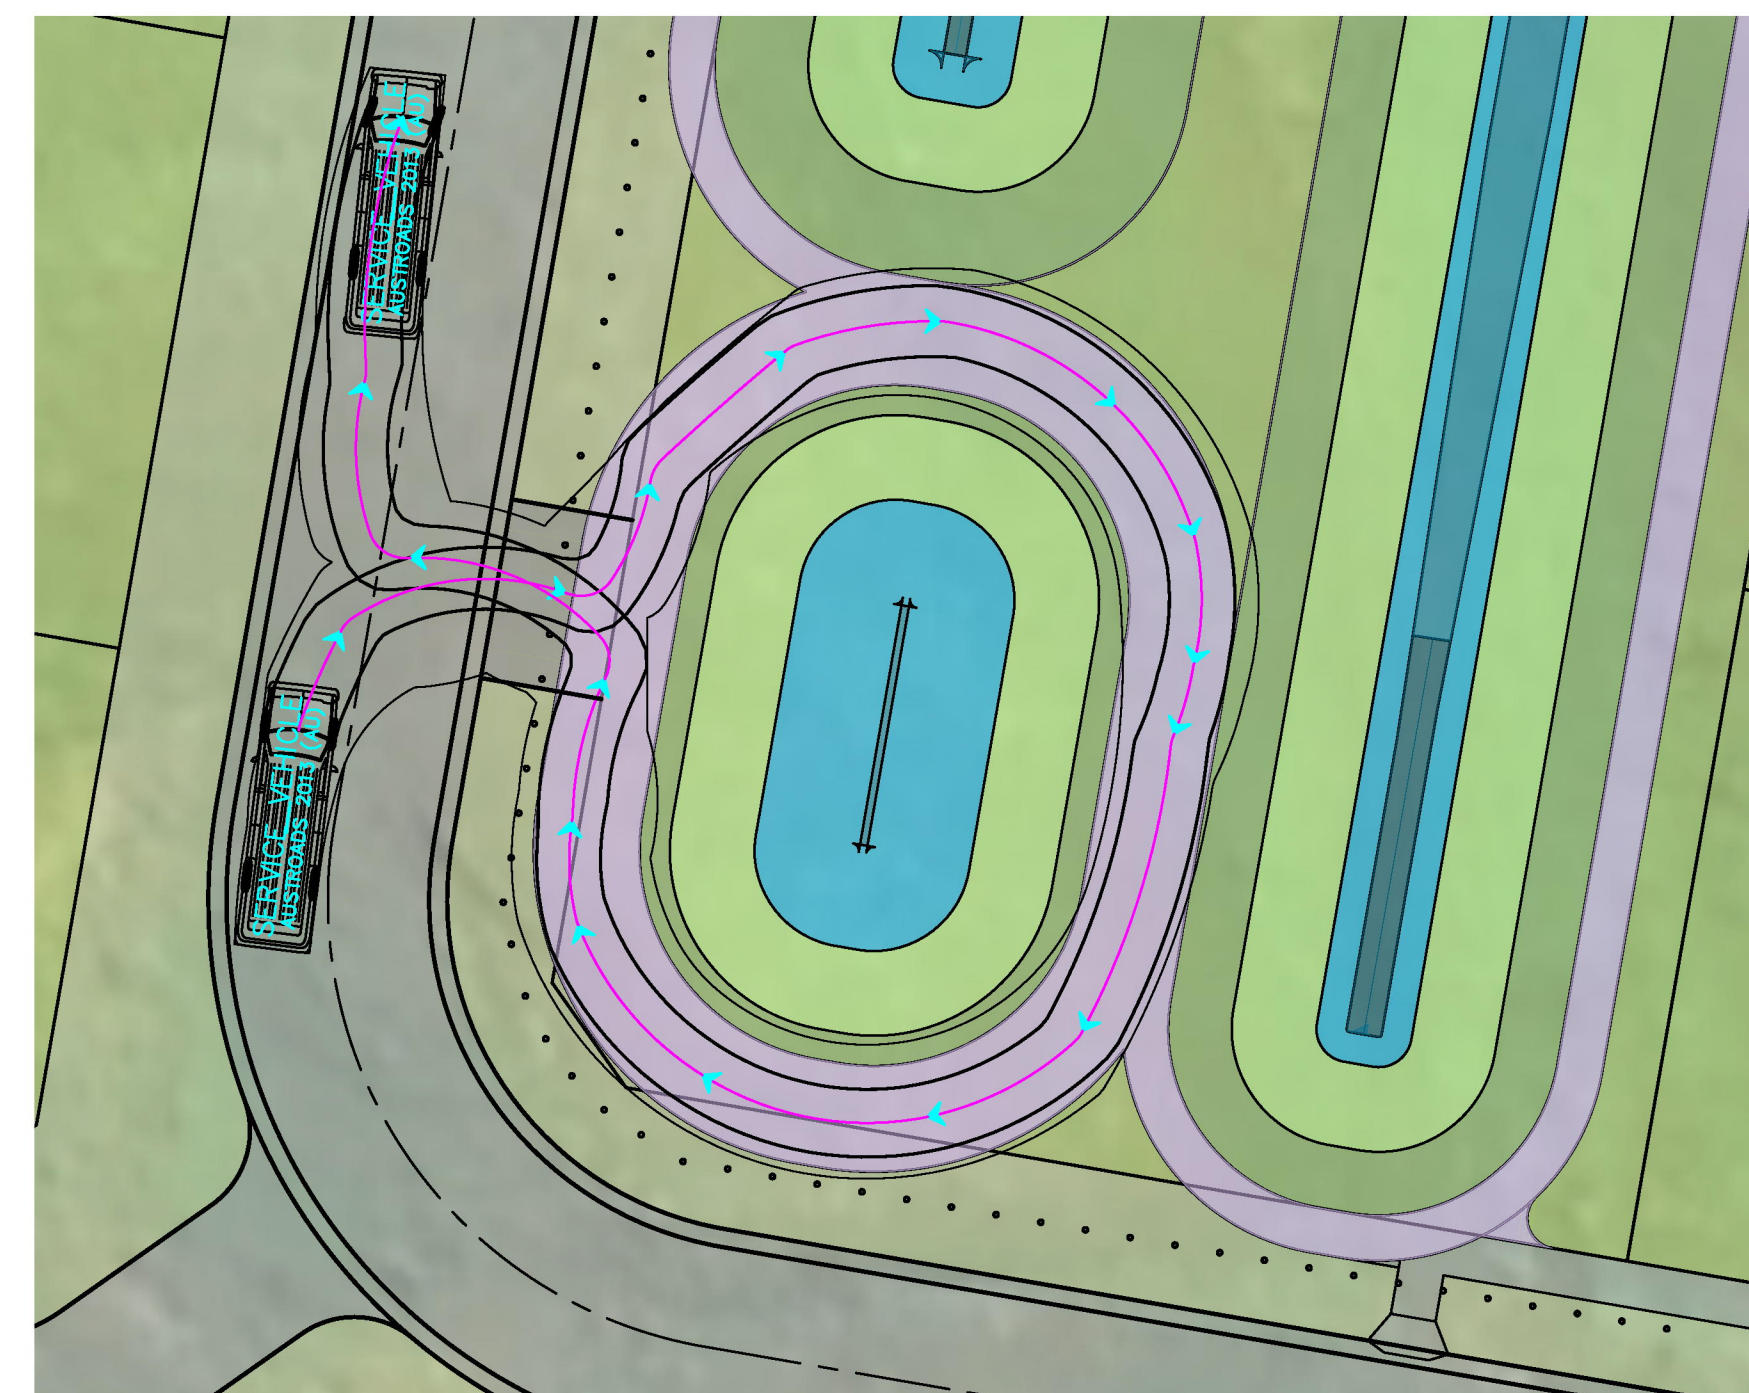

ACCESS TRACK
8.8m SERVICE VEHICLE

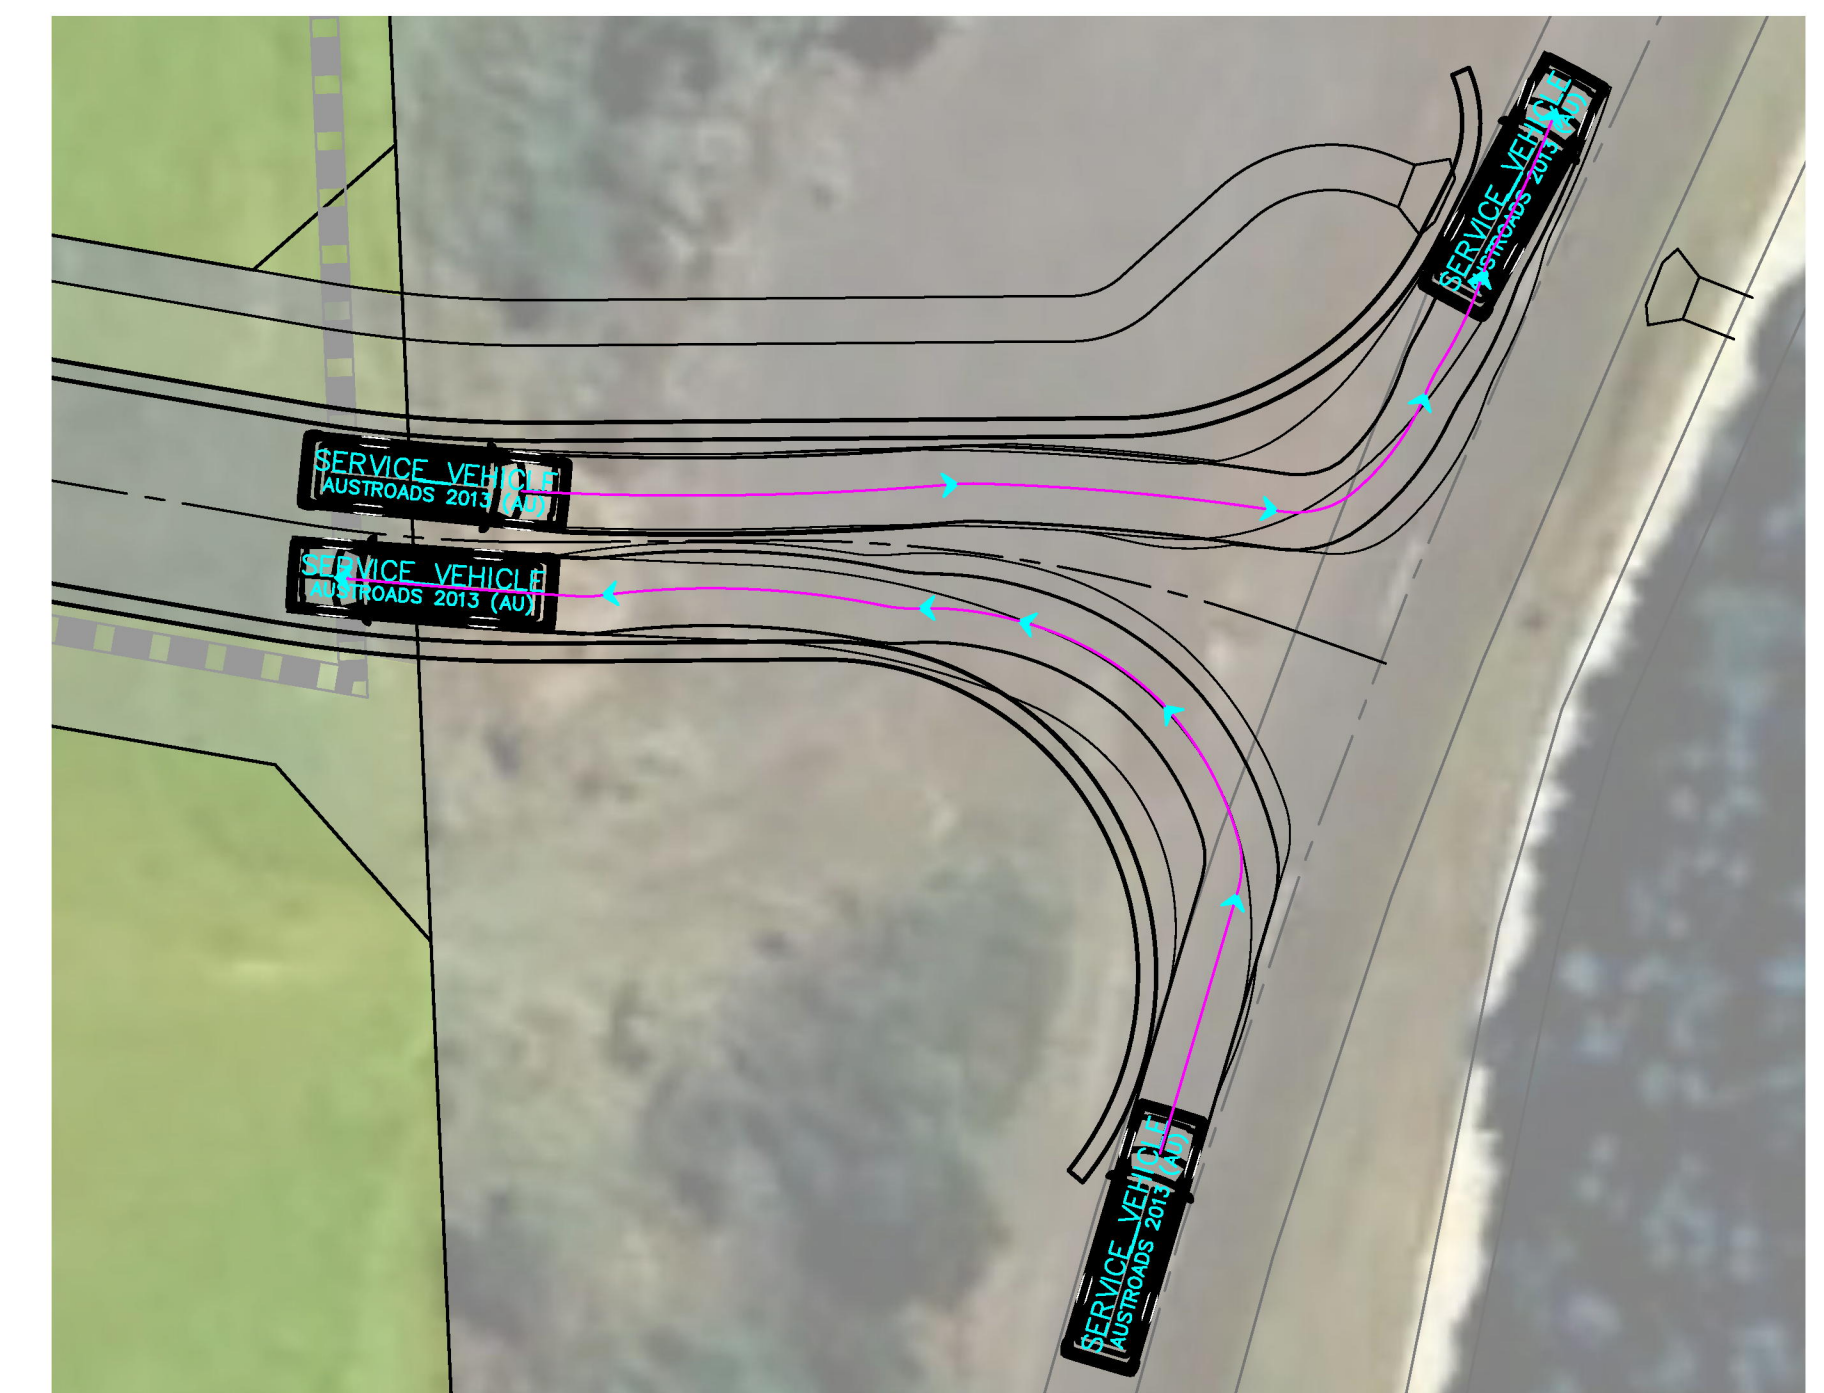


MAIN ENTRANCE
8.8m SERVICE VEHICLE

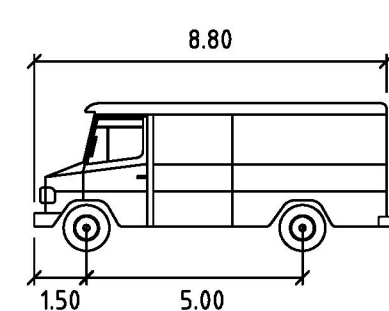

SERVICE VEHICLE (DESIGN VEHICLE)

	metres
Width	: 2.50
Track	: 2.50
Lock to Lock Time	: 6.0
Steering Angle	: 38.7

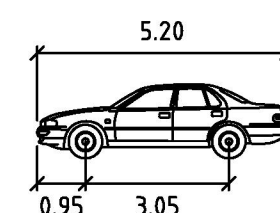

PASSENGER-CAR

	metres
Width	: 1.94
Track	: 1.84
Lock to Lock Time	: 6.0
Steering Angle	: 33.6



184 FAIRY STREET
WARRNAMBOOL VIC 3280
E: INFO@SITECVIC.COM.AU P: (03) 5561 3939

PS -----		PLANNING PERMIT NUMBER P-----		
109 OLD PETERBOROUGH ROAD PETERBOROUGH VICTORIA TURNING TEMPLATES				
SCALE	SIZE	PROJECT No.	SHEET No.	REV
1 : 250	A1	22-158	13 OF 13	-