

PA. 4

RITCHIE STREET

PORT FAIRY



PROPERTY DETAILS

LOT: LOT 1 - TP821544
PLANNING SCHEME: MOYNE
PLANNING ZONE: NRZ - NEIGHBOURHOOD RESIDENTIAL

PLANNING OVERLAYS

DESIGN AND DEVELOPMENT OVERLAY - DD05
EROSION MANAGEMENT OVERLAY - SCHEDULE 1
ABORIGINAL CULTURE HERITAGE

DRAWING LIST

- TP 000 COVER SHEET
- TP 001 AERIAL PHOTO - CONTEXT PLAN
- TP 002 AERIAL PHOTO - SITE PLAN
- TP 003 EXISTING SITE PHOTOS
- TP 010 SITE PLAN - EXISTING CONDITIONS
- TP 011 SITE PLAN - PROPOSED CONDITIONS
- TP 012 STREET ELEVATIONS
- TP 020 DEVELOPMENT SUMMARY
- TP 090 EXISTING GROUND FLOOR PLAN
- TP 100 PROPOSED BASEMENT PLAN
- TP 101 PROPOSED GROUND FLOOR PLAN
- TP 102 PROPOSED FIRST FLOOR

- TP 200 ELEVATIONS - NORTH & SOUTH
- TP 201 ELEVATIONS - EAST & WEST
- TP 250 SECTIONS A & B
- TP 251 SECTIONS C & D
- TP 300 SHADOW DIAGRAMS - 9AM
- TP 301 SHADOW DIAGRAMS - 10AM
- TP 302 SHADOW DIAGRAMS - 11AM
- TP 303 SHADOW DIAGRAMS - 12PM
- TP 304 SHADOW DIAGRAMS - 1PM
- TP 305 SHADOW DIAGRAMS - 2PM
- TP 306 SHADOW DIAGRAMS - 3PM
- TP 400 MATERIAL SCHEDULE
- TP 500 CUT & FILL DIAGRAM

24.03.25				B	RFI RESPONSE	MT
13.02.25				A	TP SUBMISSION 1	MT
DATE	REV	COMMENTS				

CLIENT

PROJECT

4 RITCHIE STREET, PORT FAIRY - VIC 3284

MOYNE SHIRE

STATUS

TOWN PLANNING

TITLE

COVER SHEET

DRAWING NO.	DATE PUBLISHED
TP 000	24/03/2025
	SCALE (A2)
	AS INDICATED

Do not scale drawings.

All dimensions must be verified on site prior to commencement of works.

Information contained in this document is the copyright of Pandolfini Architects. Use or copying of this document in whole or in part without written permission of Pandolfini Architects infringes copyright.

361 Clarendon St, South Melbourne
VIC 3205 Australia
info@pandolfini.com.au
03 9000 4899
ABN 77 600 572 165

PANDOLFINI



LEGEND

- 1 SUBJECT SITE: 4 RITCHIE STREET
- 2 RITCHIE STREET: RESIDENTIAL STREET
- 3 HANLEY COURT: RESIDENTIAL STREET
- 4 BEACH STREET: RESIDENTIAL STREET
- 5 GRIFFITHS STREET: RESIDENTIAL STREET
- 6 BOURNE AVENUE: RESIDENTIAL STREET
- 7 CASTWOOD PLACE: RESIDENTIAL STREET
- 8 EAST BEACH
- 9 PORT FAIRY GARDENS OVAL
- 10 GARDENS CARAVAN PARK
- 11 700M TO MOYNE RIVER
- 12 1.8KMS TO PORT FAIRY CENTRE

13.02.25	A	TP SUBMISSION 1	MT
DATE	REV	COMMENTS	

CLIENT
[REDACTED]

PROJECT
4 RITCHIE STREET, PORT FAIRY - VIC 3284
MOYNE SHIRE

STATUS
TOWN PLANNING

TITLE
AERIAL PHOTO - CONTEXT PLAN

DRAWING NO.	DATE PUBLISHED
TP 001	24/03/2025
	SCALE (A2)
	AS INDICATED

Do not scale drawings.
All dimensions must be verified on site prior to commencement of work.
Information contained in this document is the copyright of Pandolfini Architects. Use or copying of this document in whole or in part without written permission of Pandolfini Architects infringes copyright.

361 Clarendon St, South Melbourne
VIC 3205 Australia
info@pandolfini.com.au
03 9000 4899
ABN 77 600 572 165

PANDOLFINI



LEGEND

- 1 SUBJECT SITE: 4 RITCHIE STREET
- 2 6 RITCHIE STREET
- 3 2 RITCHIE STREET
- 4 129 BEACH STREET
- 5 127 BEACH STREET
- 6 162 GRIFFITHS STREET
- 7 168 GRIFFITHS STREET
- 8 166 GRIFFITHS STREET
- 9 164 GRIFFITHS STREET
- 10 162 GRIFFITHS STREET
- 11 169A GRIFFITHS STREET
- 12 1A/B HANLEY COURT
- 13 2 A/B HANLEY COURT

13.02.25 A TP SUBMISSION 1 MT
DATE REV COMMENTS

CLIENT

PROJECT
4 RITCHIE STREET, PORT FAIRY - VIC 3284
MOYNE SHIRE

STATUS
TOWN PLANNING

TITLE
AERIAL PHOTO - SITE PLAN

DRAWING NO. DATE PUBLISHED
TP 002 24/03/2025
SCALE (A2)
AS INDICATED

Do not scale drawings.
All dimensions must be verified on site prior to commencement of works.
Information contained in this document is the copyright of Pandolfini Architects. Use or copying of this document in whole or in part without written permission of Pandolfini Architects infringes copyright.

361 Clarendon St, South Melbourne
VIC 3205 Australia
info@pandolfini.com.au
03 9000 4899
ABN 77 600 572 165

PANDOLFINI



SUBJECT SITE: NO.4 RITCHIE STREET FRONT ON



SUBJECT SITE: LOOKING SOUTH-WEST FROM THE CORNER OF RITCHIE STREET AND BEACH STREET TO NO.4 RITCHIE STREET



SUBJECT SITE: LOOKING SOUTH-EAST FROM NO.6 RITCHIE STREET TOWARDS NO.4 RITCHIE STREET



NO. 6 RITCHIE STREET - ADJACENT TO SUBJECT SITE



NO. 2 RITCHIE STREET - ADJACENT TO SUBJECT SITE



SUBJECT SITE: NO. 162 GRIFFITHS STREET AT THE REAR OF NO.4 RITCHIE STREET



SUBJECT SITE: NO 6. RITCHIE STREET LOOKING SOUTH-WEST FROM NO.4 RITCHIE STREET




SUBJECT SITE: NO. 129 & 127 BEACH STREET LOOKING SOUTH-EAST FROM NO.4 RITCHIE STREET



SUBJECT SITE: FROM NO.4 RITCHIE STREET LOOKING NORTH-EAST TOWARDS INTERSECTION OF RITCHIE STREET, HAMLEY COURT & BEACH STREET

13.02.25	A	TP SUBMISSION 1	MT
DATE	REV	COMMENTS	

CLIENT

 

PROJECT

4 RITCHIE STREET, PORT FAIRY - VIC 3284
MOYNE SHIRE

STATUS

TOWN PLANNING

TITLE

EXISTING SITE PHOTOS

DRAWING NO.	DATE PUBLISHED
TP 003	24/03/2025
	SCALE (A2)
	AS INDICATED

Do not scale drawings.
All dimensions must be verified on site prior to commencement of work.
Information contained in this document is the copyright of Pandolfini Architects.
Use or copying of this document in whole or in part without written permission of Pandolfini Architects infringes copyright.


361 Clarendon St, South Melbourne
VIC 3205 Australia
info@pandolfini.com.au
03 9000 4899
ABN 77 600 572 165

PANDOLFINI



1 EXISTING SITE PLAN
1 : 200 @ A2

28.04.25	C	RFI RESPONSE	MT
24.03.25	B	RFI RESPONSE	MT
13.02.25	A	TP SUBMISSION 1	MT
DATE	REV	COMMENTS	
CLIENT			
PROJECT			
4 RITCHIE STREET, PORT FAIRY - VIC 3284			
MOYNE SHIRE			
STATUS			
TOWN PLANNING			
TITLE			
SITE PLAN - EXISTING CONDITIONS			
DRAWING NO.	DATE PUBLISHED		
TP 010	24/03/2025		
	SCALE (A2)		
	AS INDICATED		

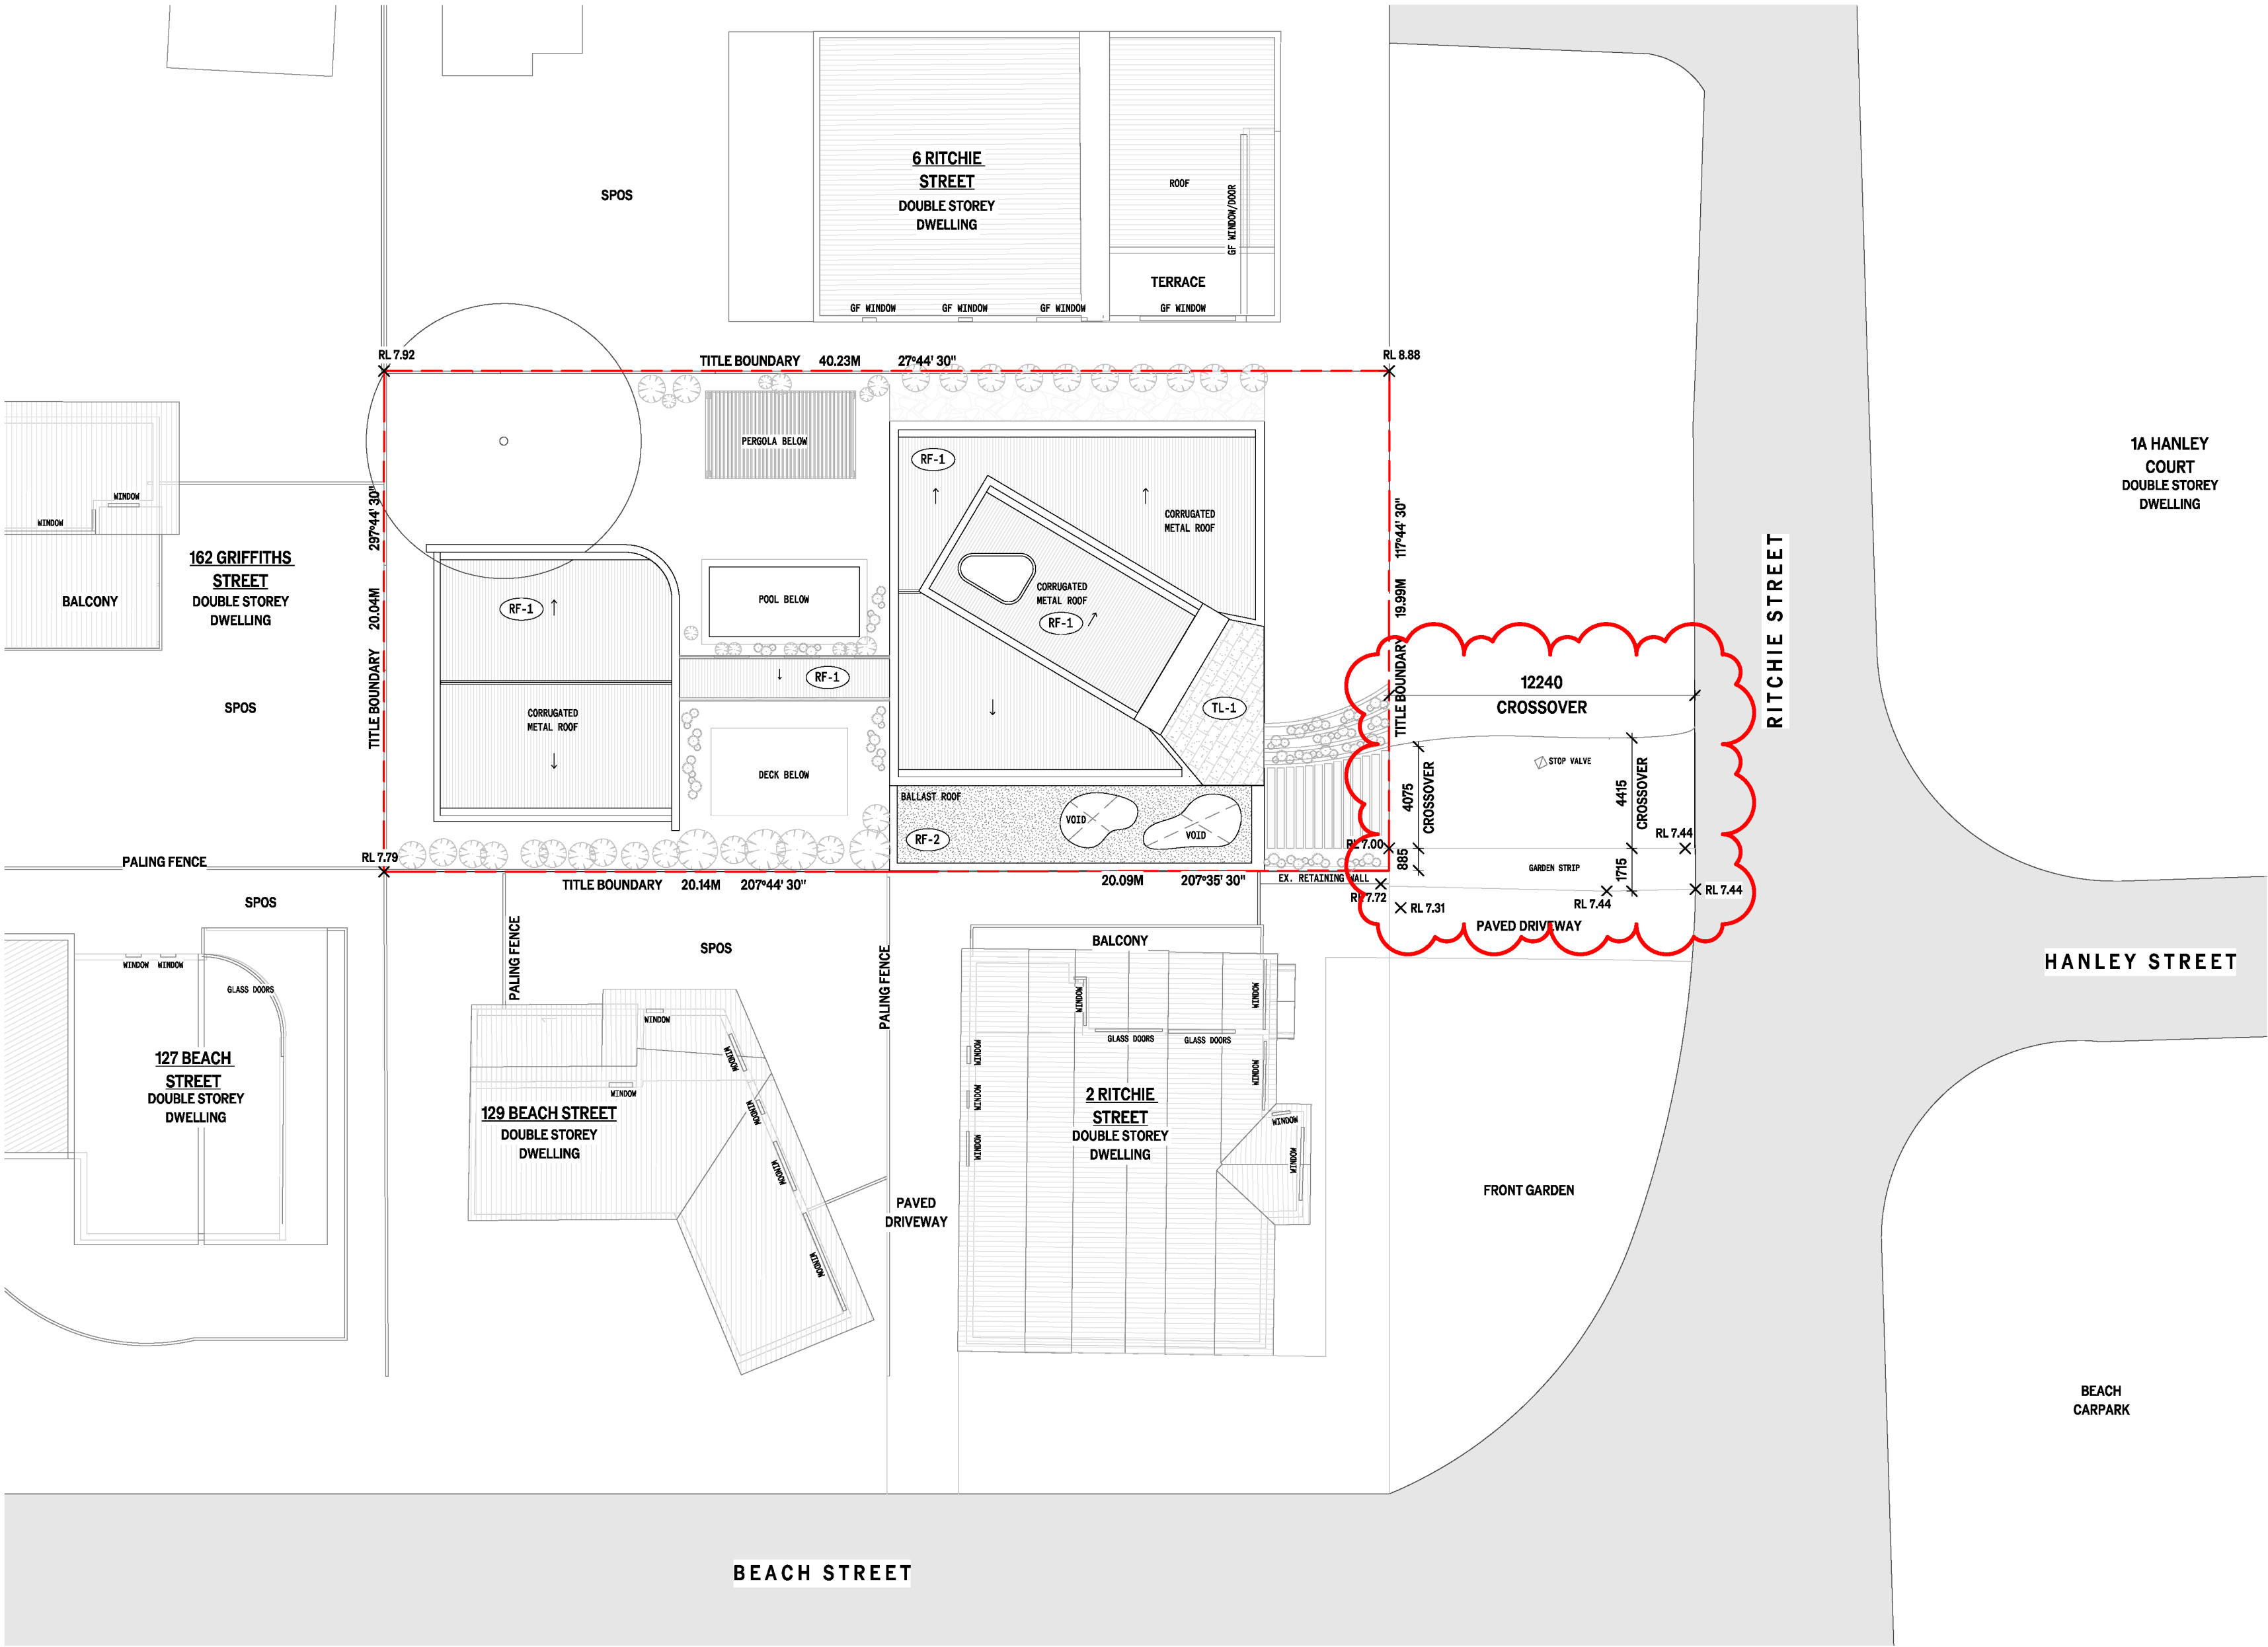

24.03.25	B	RFI RESPONSE	MT
13.02.25	A	TP SUBMISSION 1	MT
DATE	REV	COMMENTS	

CLIENT

PROJECT

4 RITCHIE STREET, PORT FAIRY - VIC 3284
MOYNE SHIRE

STATUS

TOWN PLANNING

TITLE

SITE PLAN - PROPOSED CONDITIONS

DRAWING NO.

24/03/2025

SCALE (A2)

AS INDICATED

Do not scale drawings.
All dimensions must be verified on site prior to commencement of works.
Information contained in this document is the copyright of Pandolfini Architects.
Use or copying of this document in whole or in part without written permission of
Pandolfini Architects infringes copyright.

361 Clarendon St, South Melbourne
VIC 3205 Australia
info@pandolfini.com.au
03 9000 4899
ABN 77 600 572 165

PANDOLFINI



1 EXISTING RITCHIE STREET ELEVATION
1 : 150 @ A1



2 PROPOSED RITCHIE STREET ELEVATION
1 : 150 @ A1

13.02.25	A	TP SUBMISSION 1	MT
DATE	REV	COMMENTS	

CLIENT

PROJECT

4 RITCHIE STREET, PORT FAIRY - VIC 3284
MOYNE SHIRE

STATUS

TOWN PLANNING

TITLE



STREET ELEVATIONS

DRAWING NO.	DATE PUBLISHED
TP 012	24/03/2025
	SCALE (A2)
	AS INDICATED

Do not scale drawings.
All dimensions must be verified on site prior to commencement of works.
Information contained in this document is the copyright of Pandolfini Architects.
Use or copying of this document in whole or in part without written permission of Pandolfini Architects infringes copyright.

361 Clarendon St, South Melbourne
VIC 3205 Australia
info@pandolfini.com.au
03 9000 4899
ABN 77 600 572 165

PANDOLFINI

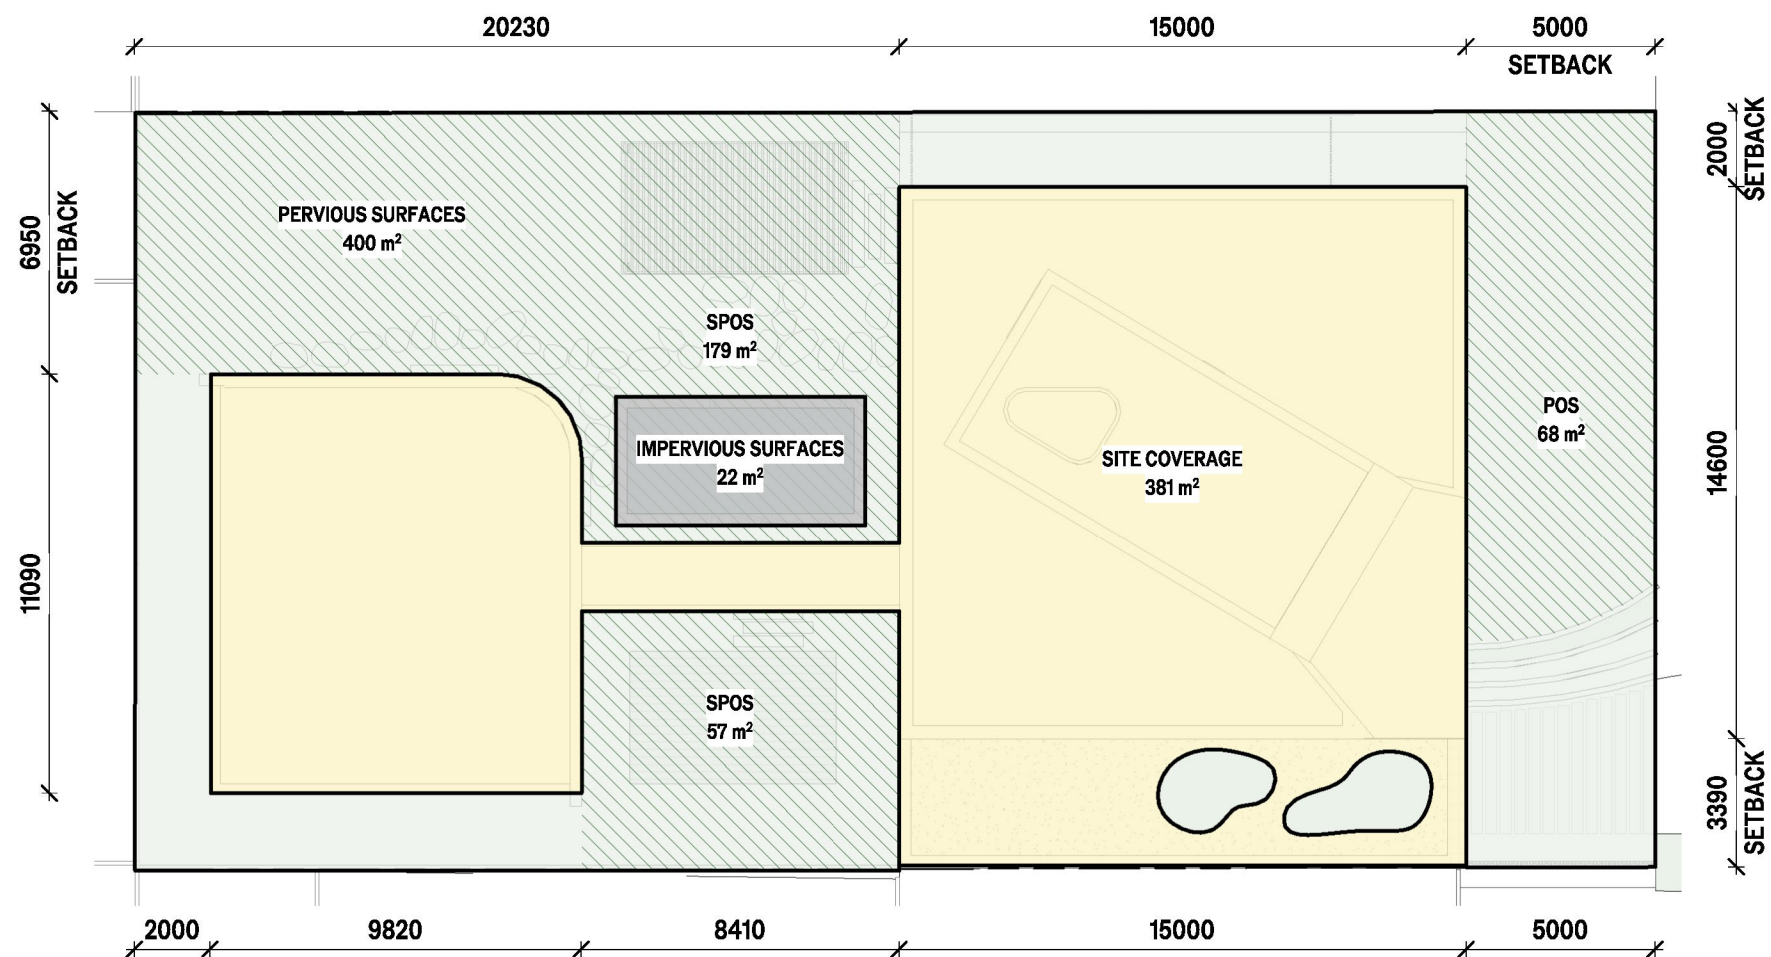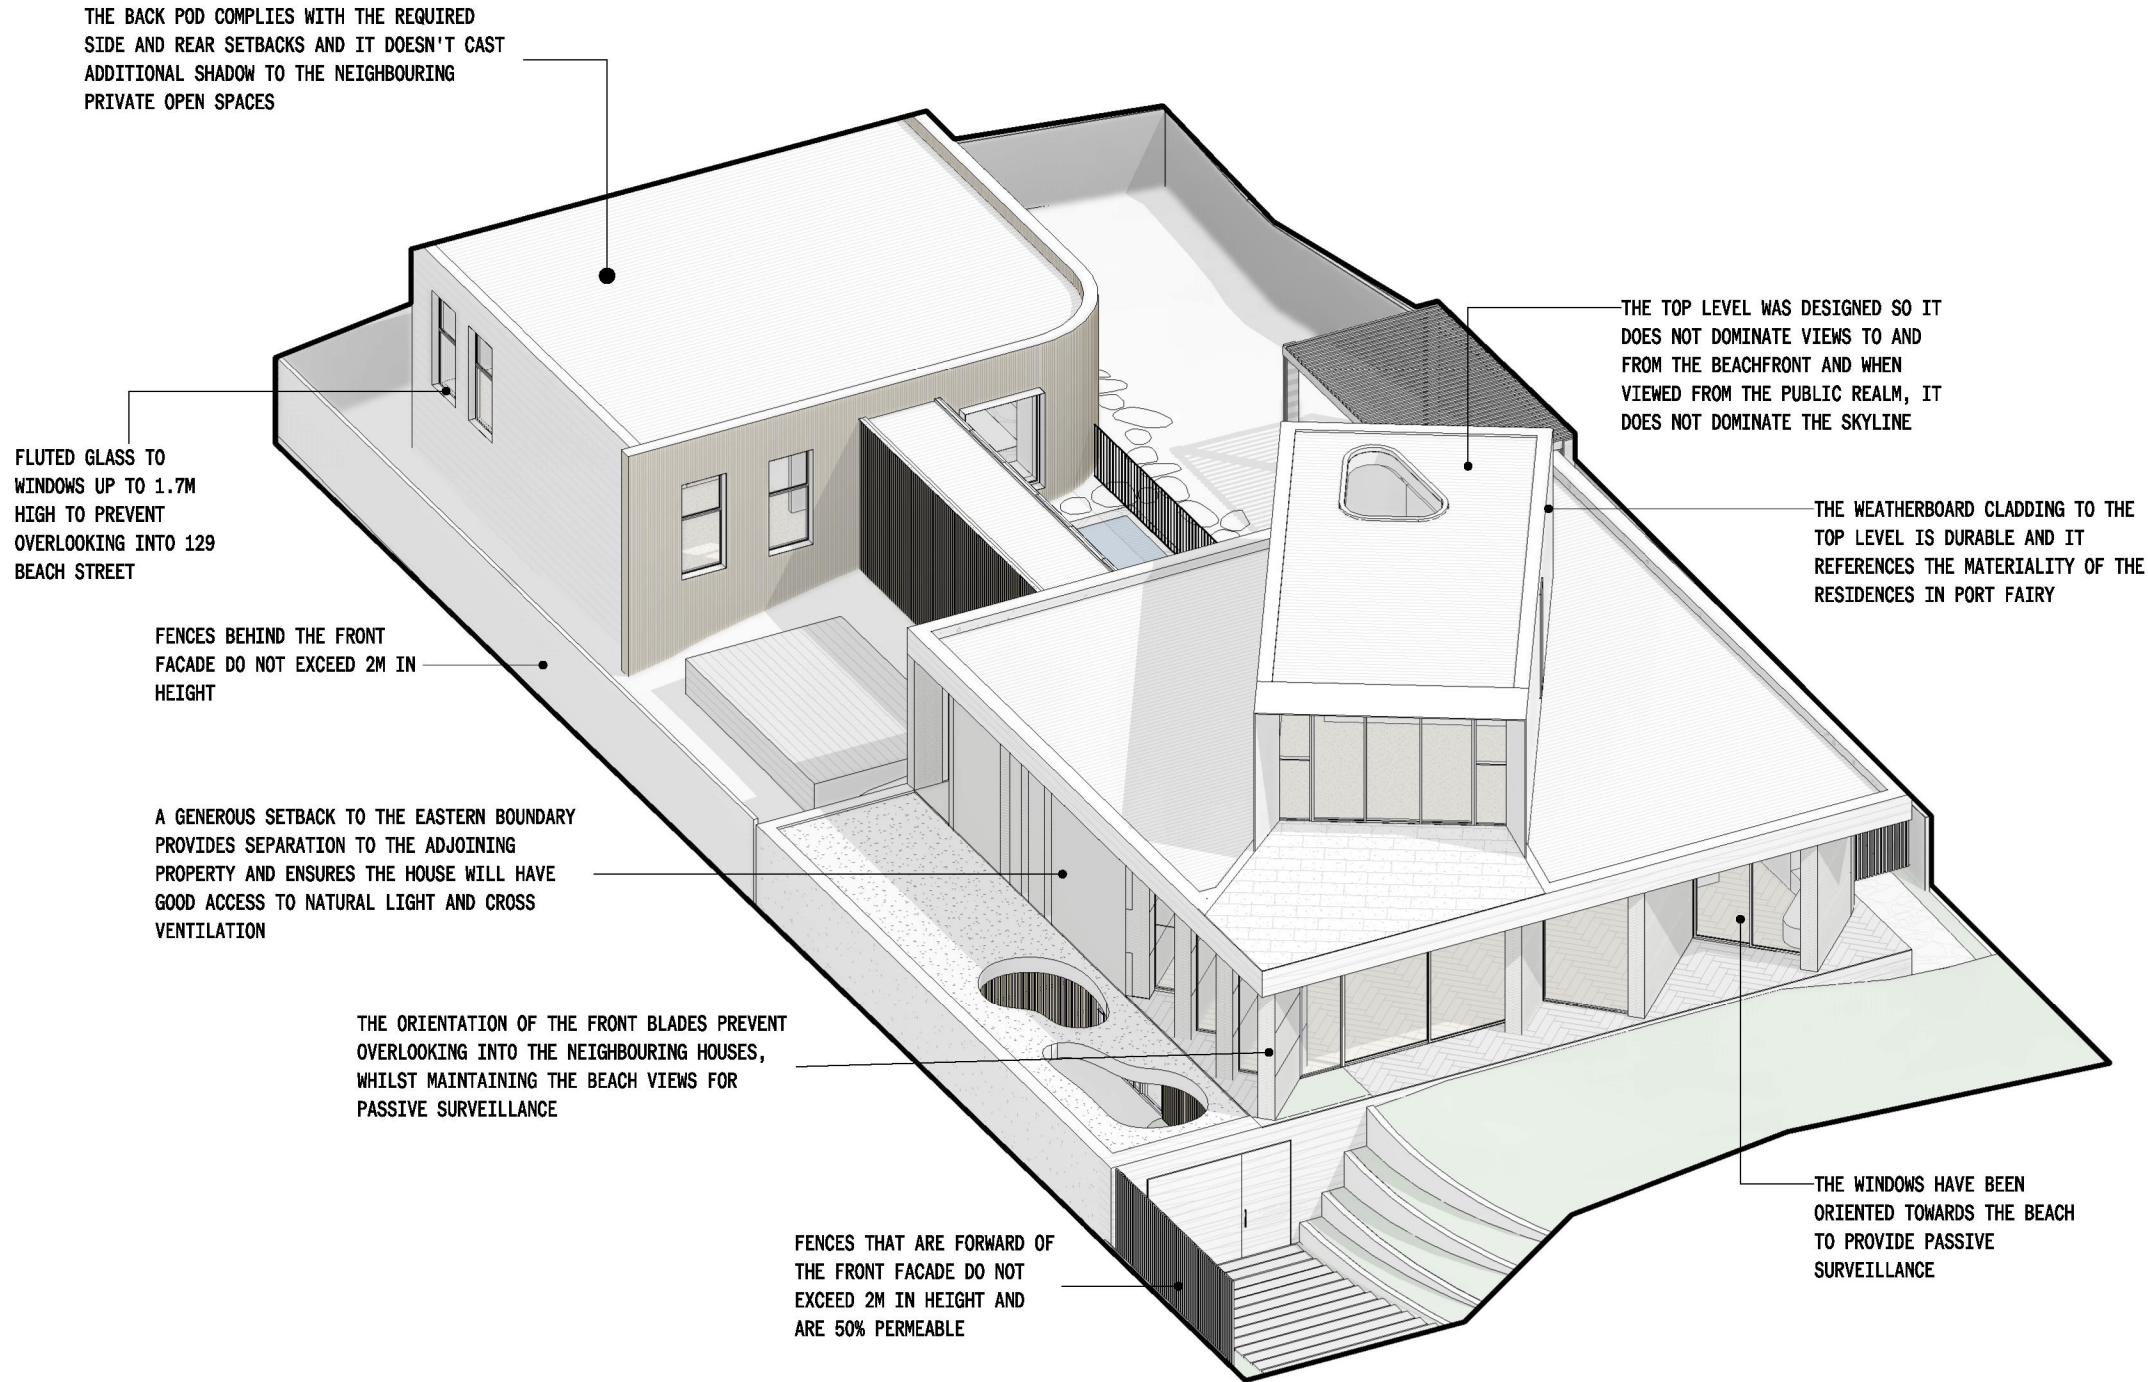

1 SITE DIAGRAM
1 : 200 @ A1

LEGEND

- PERVIOUS
- IMPERVIOUS
- SITE COVERAGE
- PRIVATE OPEN SPACE

PROPERTY INFORMATION

SITE AREA: 806 m²

PROPOSAL TYPE: 3 STOREY DWELLING

PARKING PROVISION: 2 CARS

CLAUSE 54 & DDO 5 COMPLIANCE

	REQUIRED	PROPOSED
SITE COVERAGE (A5):	40% max. (322 m ²)	46% (381m ²)
GARDEN AREA:	35% min. (282 m ²)	48% (390 m ²)
PERMEABILITY (A6):	50% min. (403 m ²)	50% (400m2)
POS (A17):	80 m ²	304 m ²
SPOS (A17):	25 m ²	236 m ²

13.02.25	A	TP SUBMISSION 1	MT
DATE	REV	COMMENTS	

CLIENT

PROJECT

4 RITCHIE STREET, PORT FAIRY - VIC 3284

MOYNE SHIRE


STATUS

TOWN PLANNING

TITLE

DEVELOPMENT SUMMARY

DRAWING NO.	DATE PUBLISHED
TP 020	24/03/2025
	SCALE (A2)
	AS INDICATED

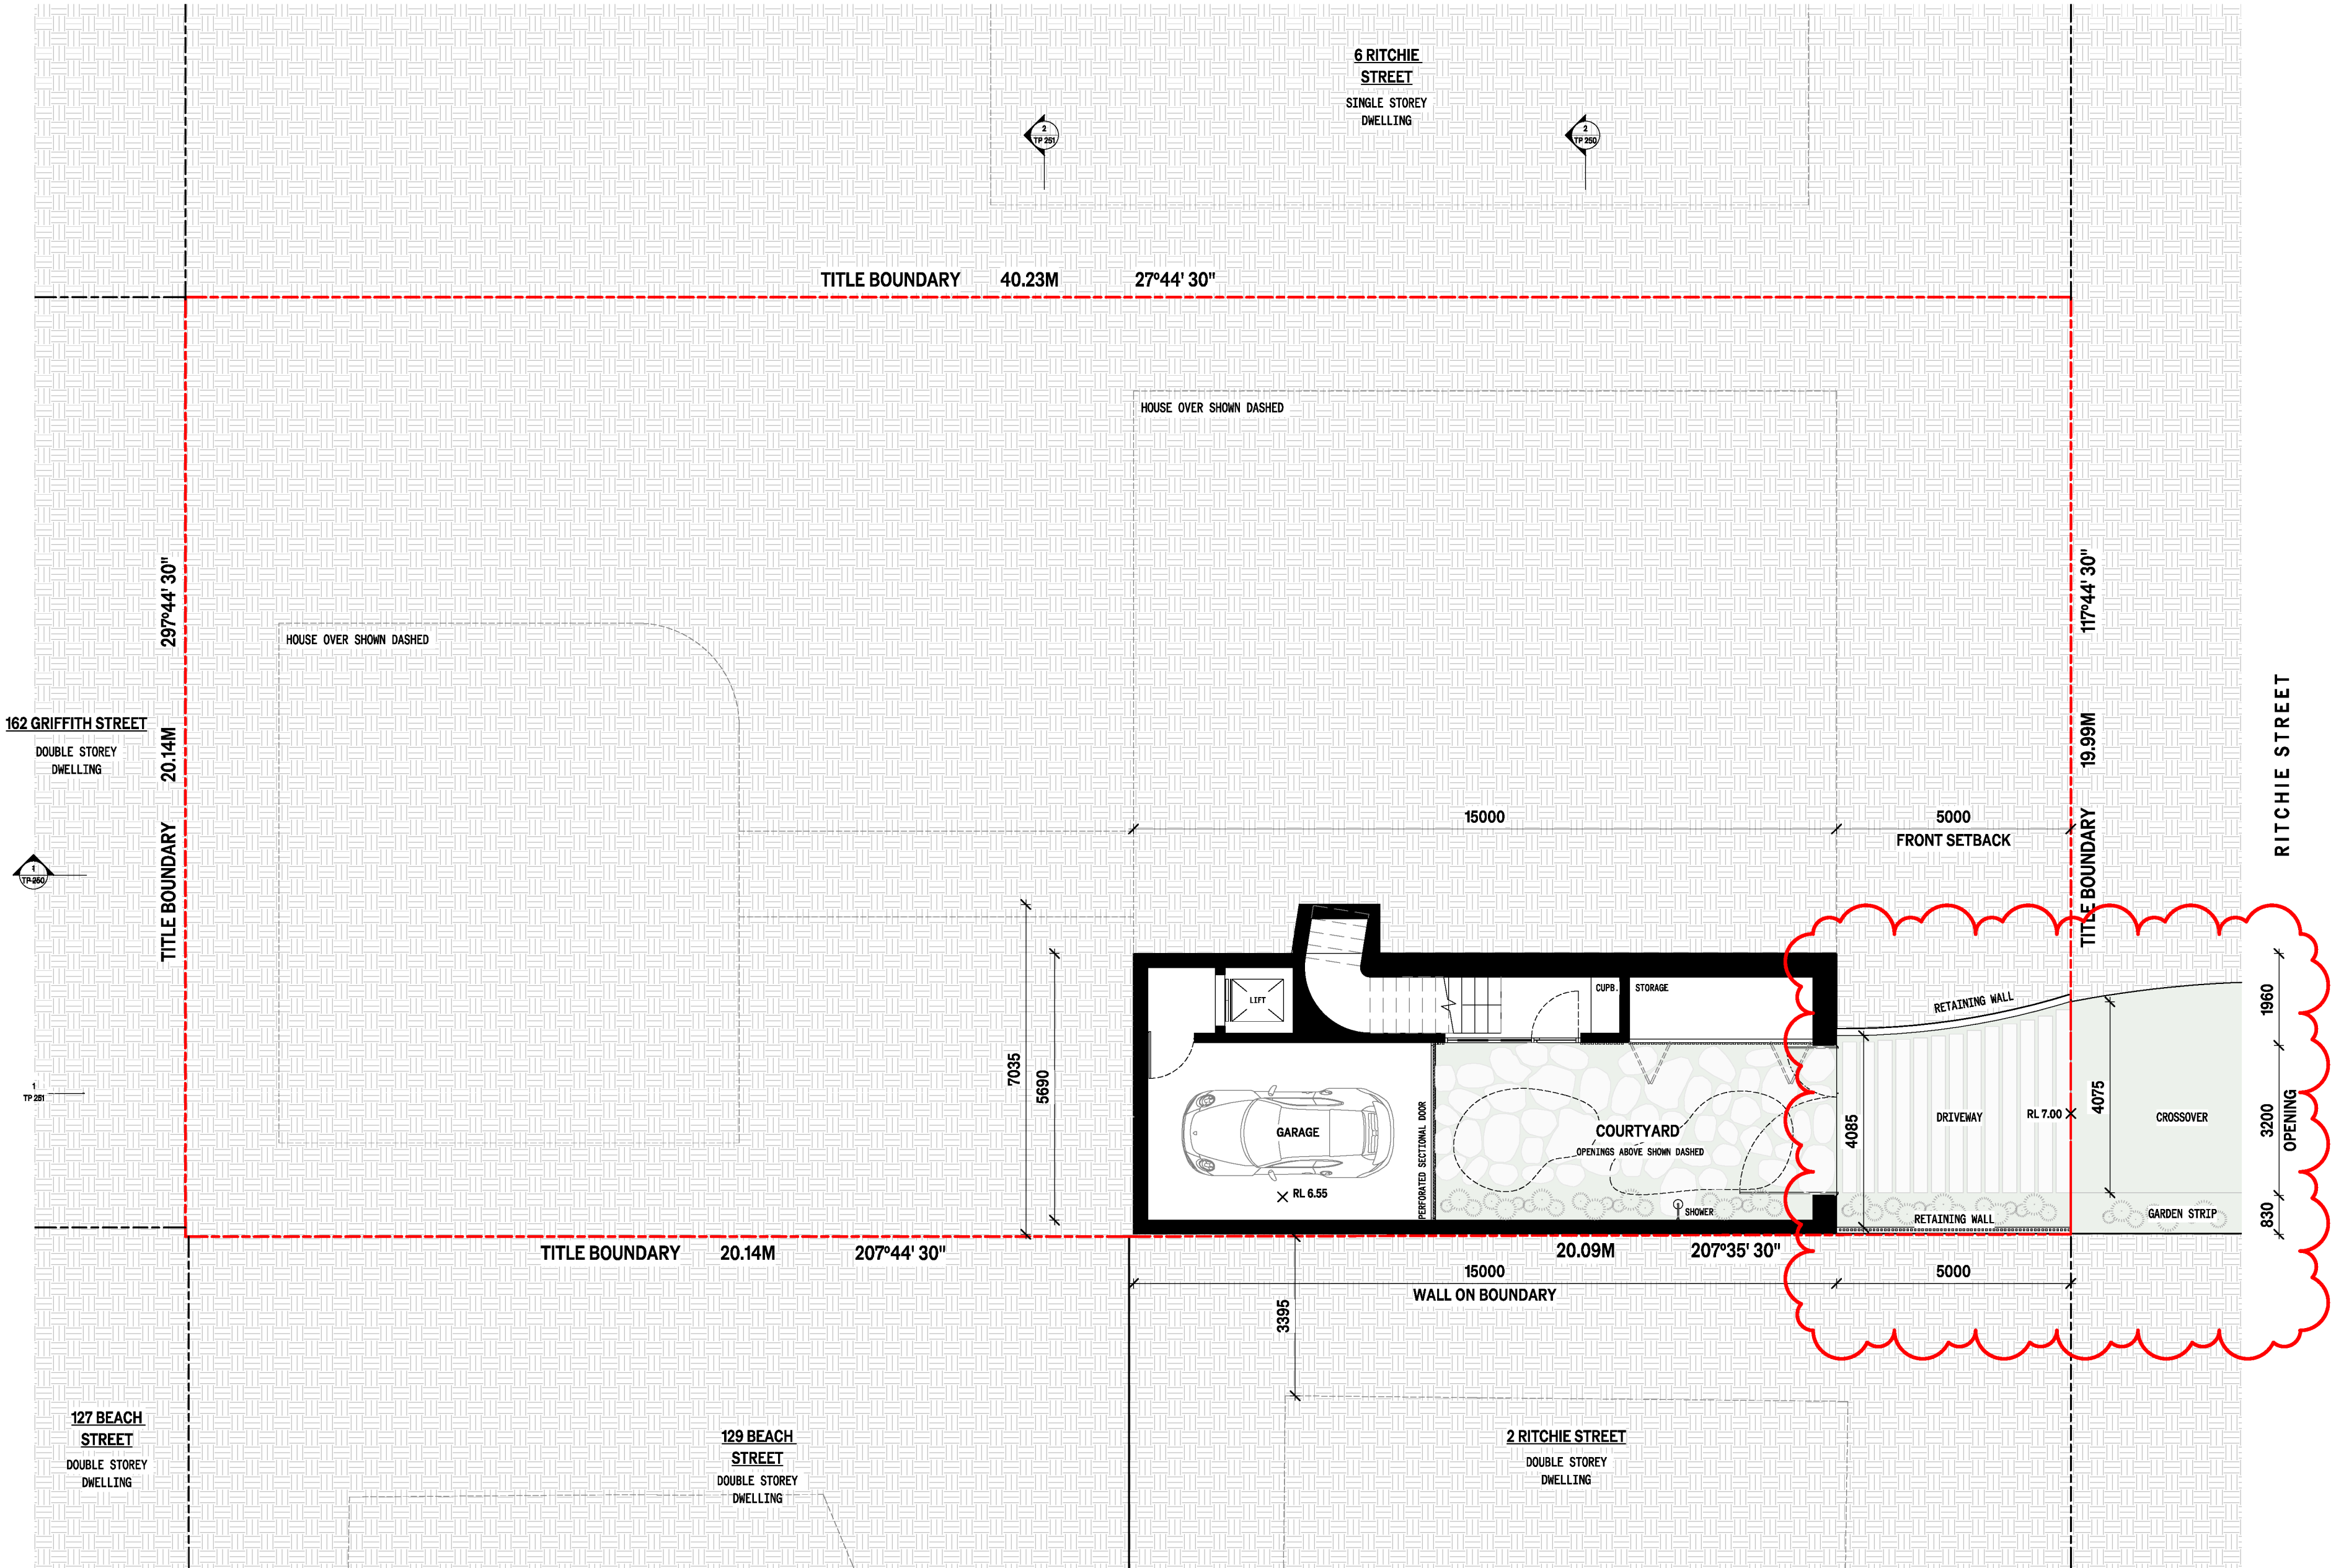


24.03.25	B	RFI RESPONSE	MT
13.02.25	A	TP SUBMISSION 1	MT
DATE	REV	COMMENTS	
CLIENT			
PROJECT			
4 RITCHIE STREET, PORT FAIRY - VIC 3284			
MOYNE SHIRE			
STATUS			
TOWN PLANNING			
TITLE			
PROPOSED BASEMENT PLAN			
DRAWING NO.	DATE PUBLISHED		
TP 100	24/03/2025		
	SCALE (A2)		
	AS INDICATED		

Do not scale drawings.
All dimensions must be verified on site prior to commencement of works.
Information contained in this document is the copyright of Pandolfini Architects.
Use or copying of this document in whole or in part without written permission of Pandolfini Architects infringes copyright.

361 Clarendon St, South Melbourne
VIC 3205 Australia
info@pandolfini.com.au
03 9000 4899
ABN 77 600 572 165

PANDOLFINI

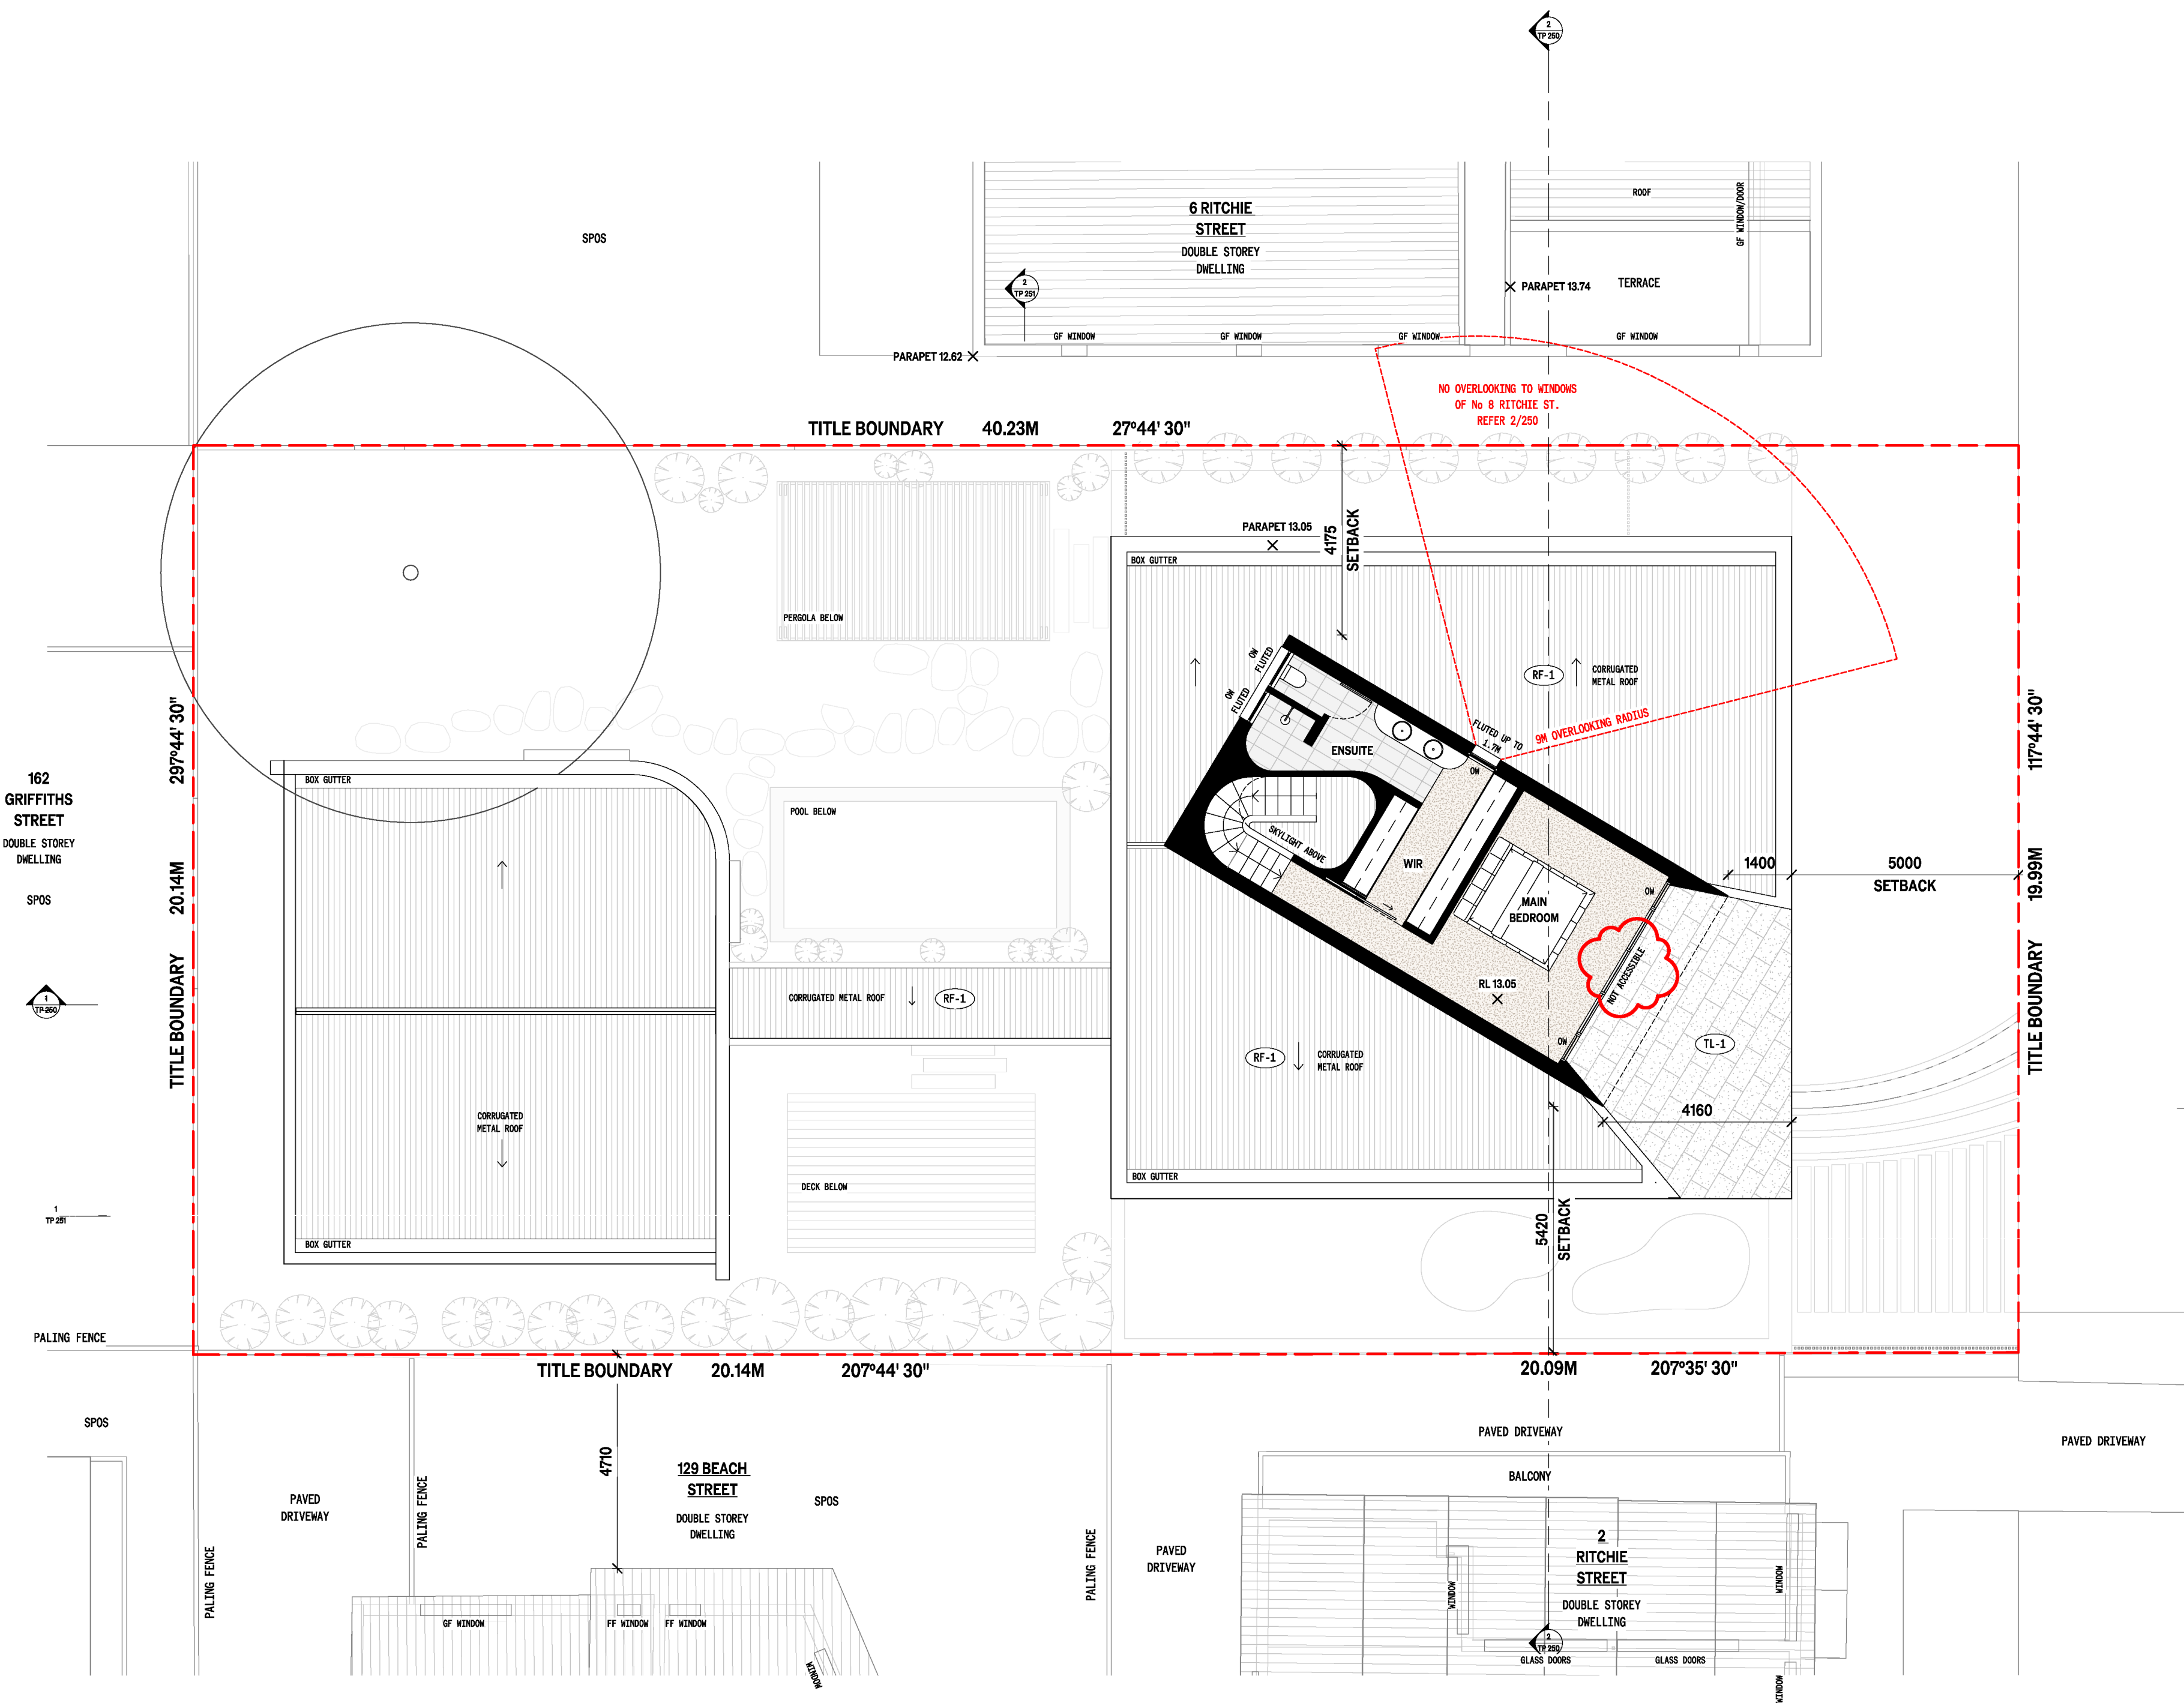


1	TP 251			
24.03.25	B	RFI RESPONSE		MT
13.02.25	A	TP SUBMISSION 1		MT
DATE	REV	COMMENTS		
CLIENT				
PROJECT				
4 RITCHIE STREET, PORT FAIRY - VIC 3284				
MOYNE SHIRE				
STATUS				
TOWN PLANNING				
TITLE				
PROPOSED FIRST FLOOR				
DRAWING NO.	DATE PUBLISHED		SCALE (A2)	
TP 102	24/03/2025		AS INDICATED	


Do not scale drawings.
All dimensions must be verified on site prior to commencement of works.
Information contained in this document is the copyright of Pandolfini Architects.
Use or copying of this document in whole or in part without written permission of Pandolfini Architects infringes copyright.

361 Clarendon St, South Melbourne
VIC 3205 Australia
info@pandolfini.com.au
03 9000 4899
ABN 77 600 572 165

PANDOLFINI

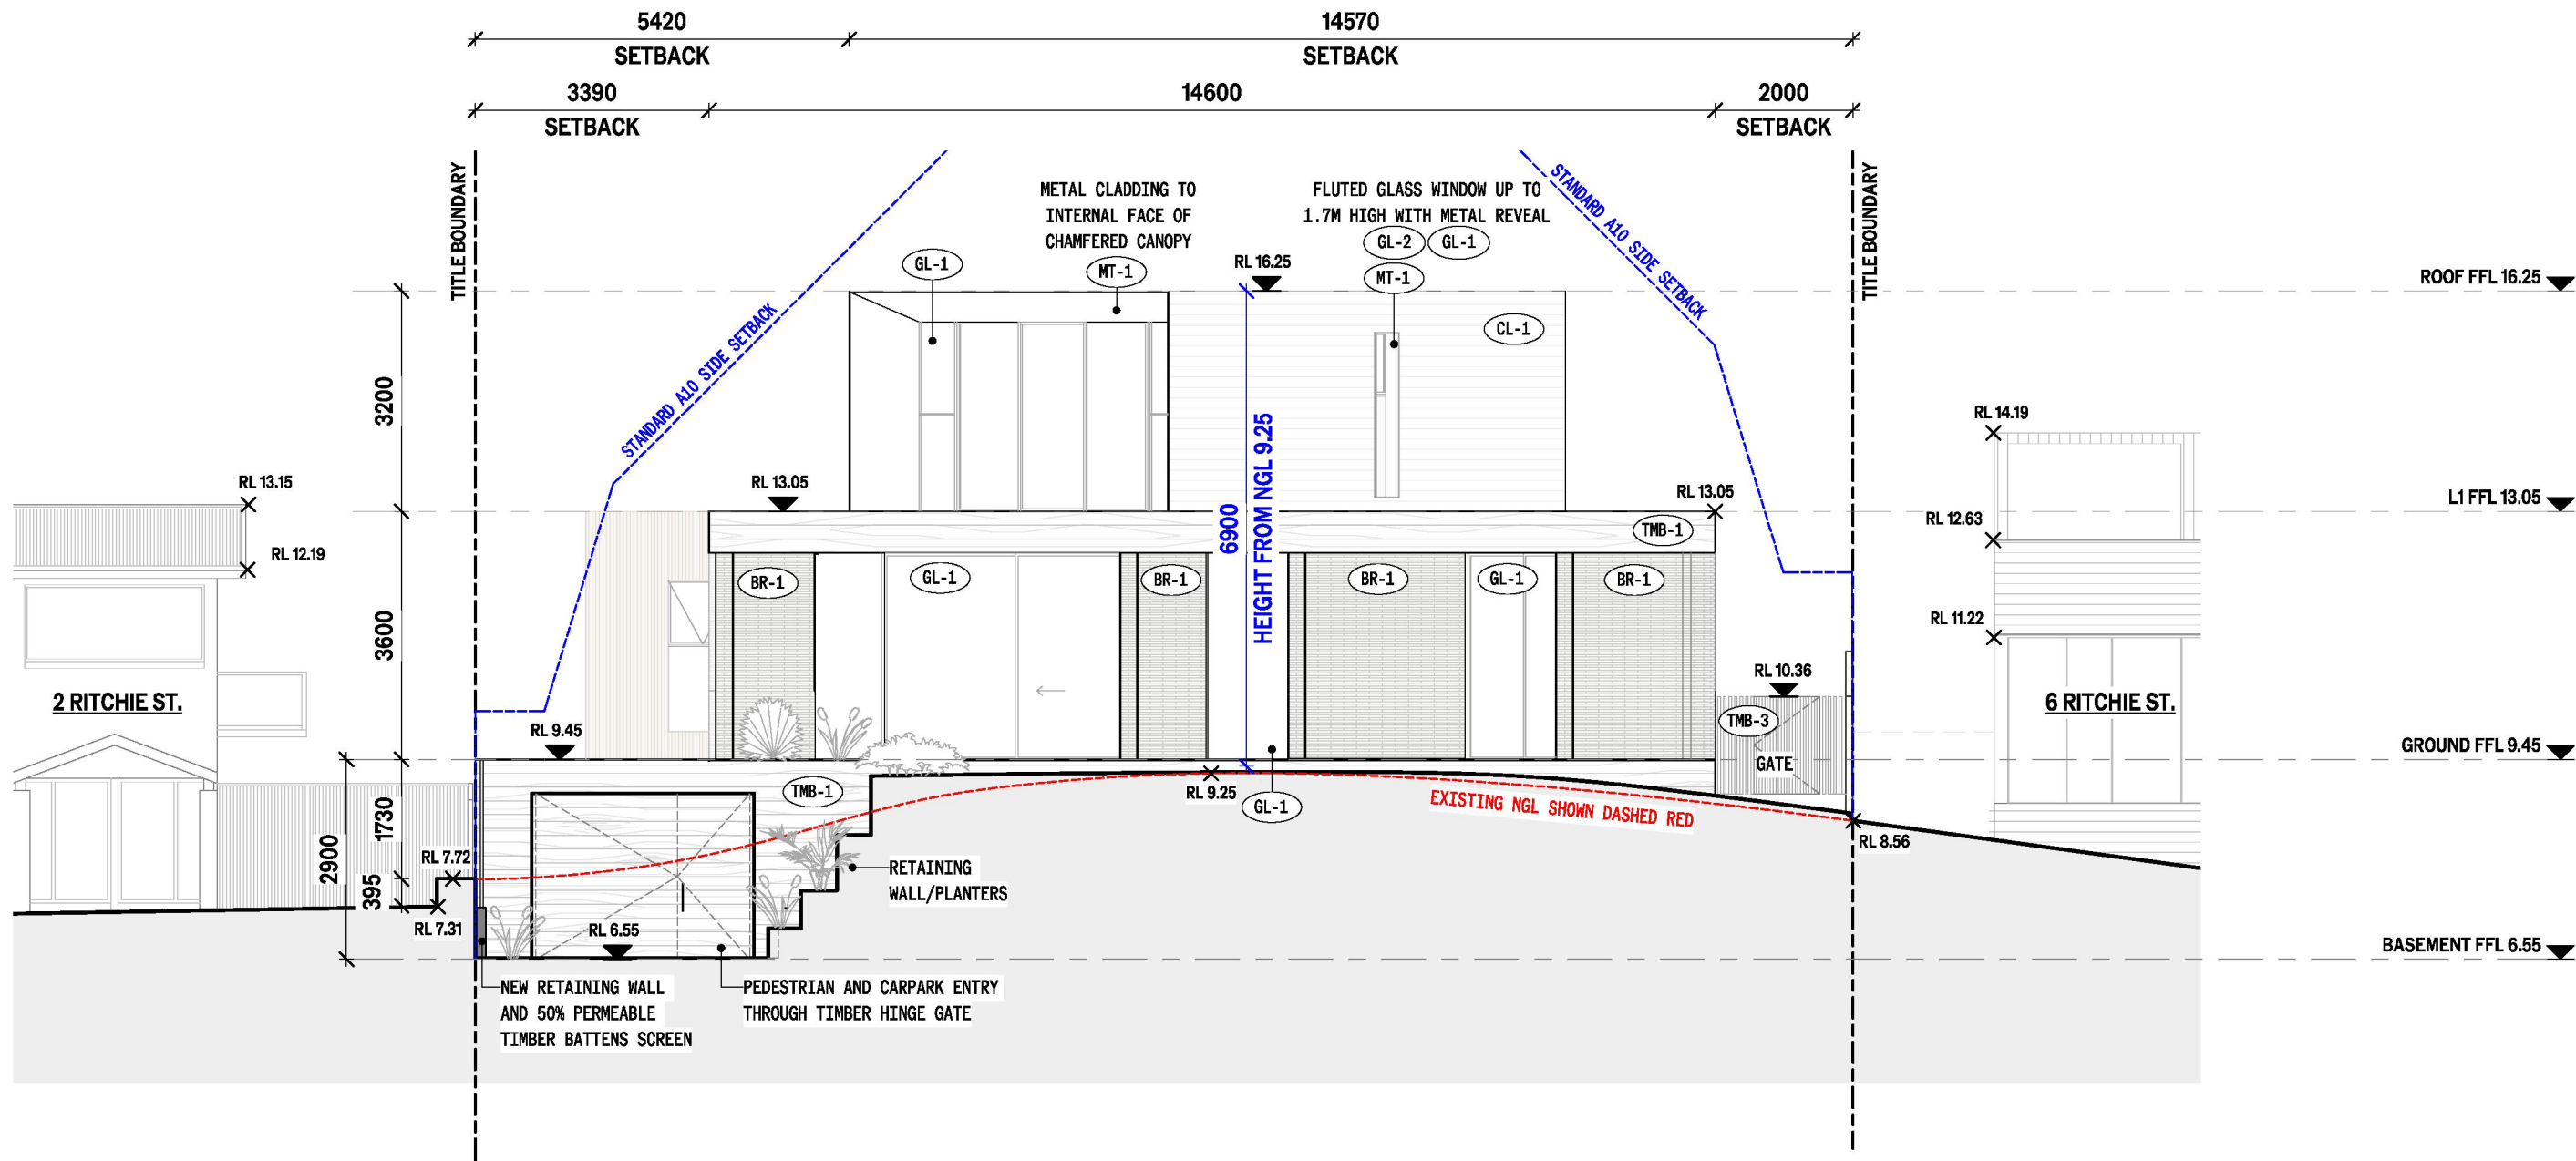

1 PROPOSED NORTH ELEVATION
1 : 100 @ A2

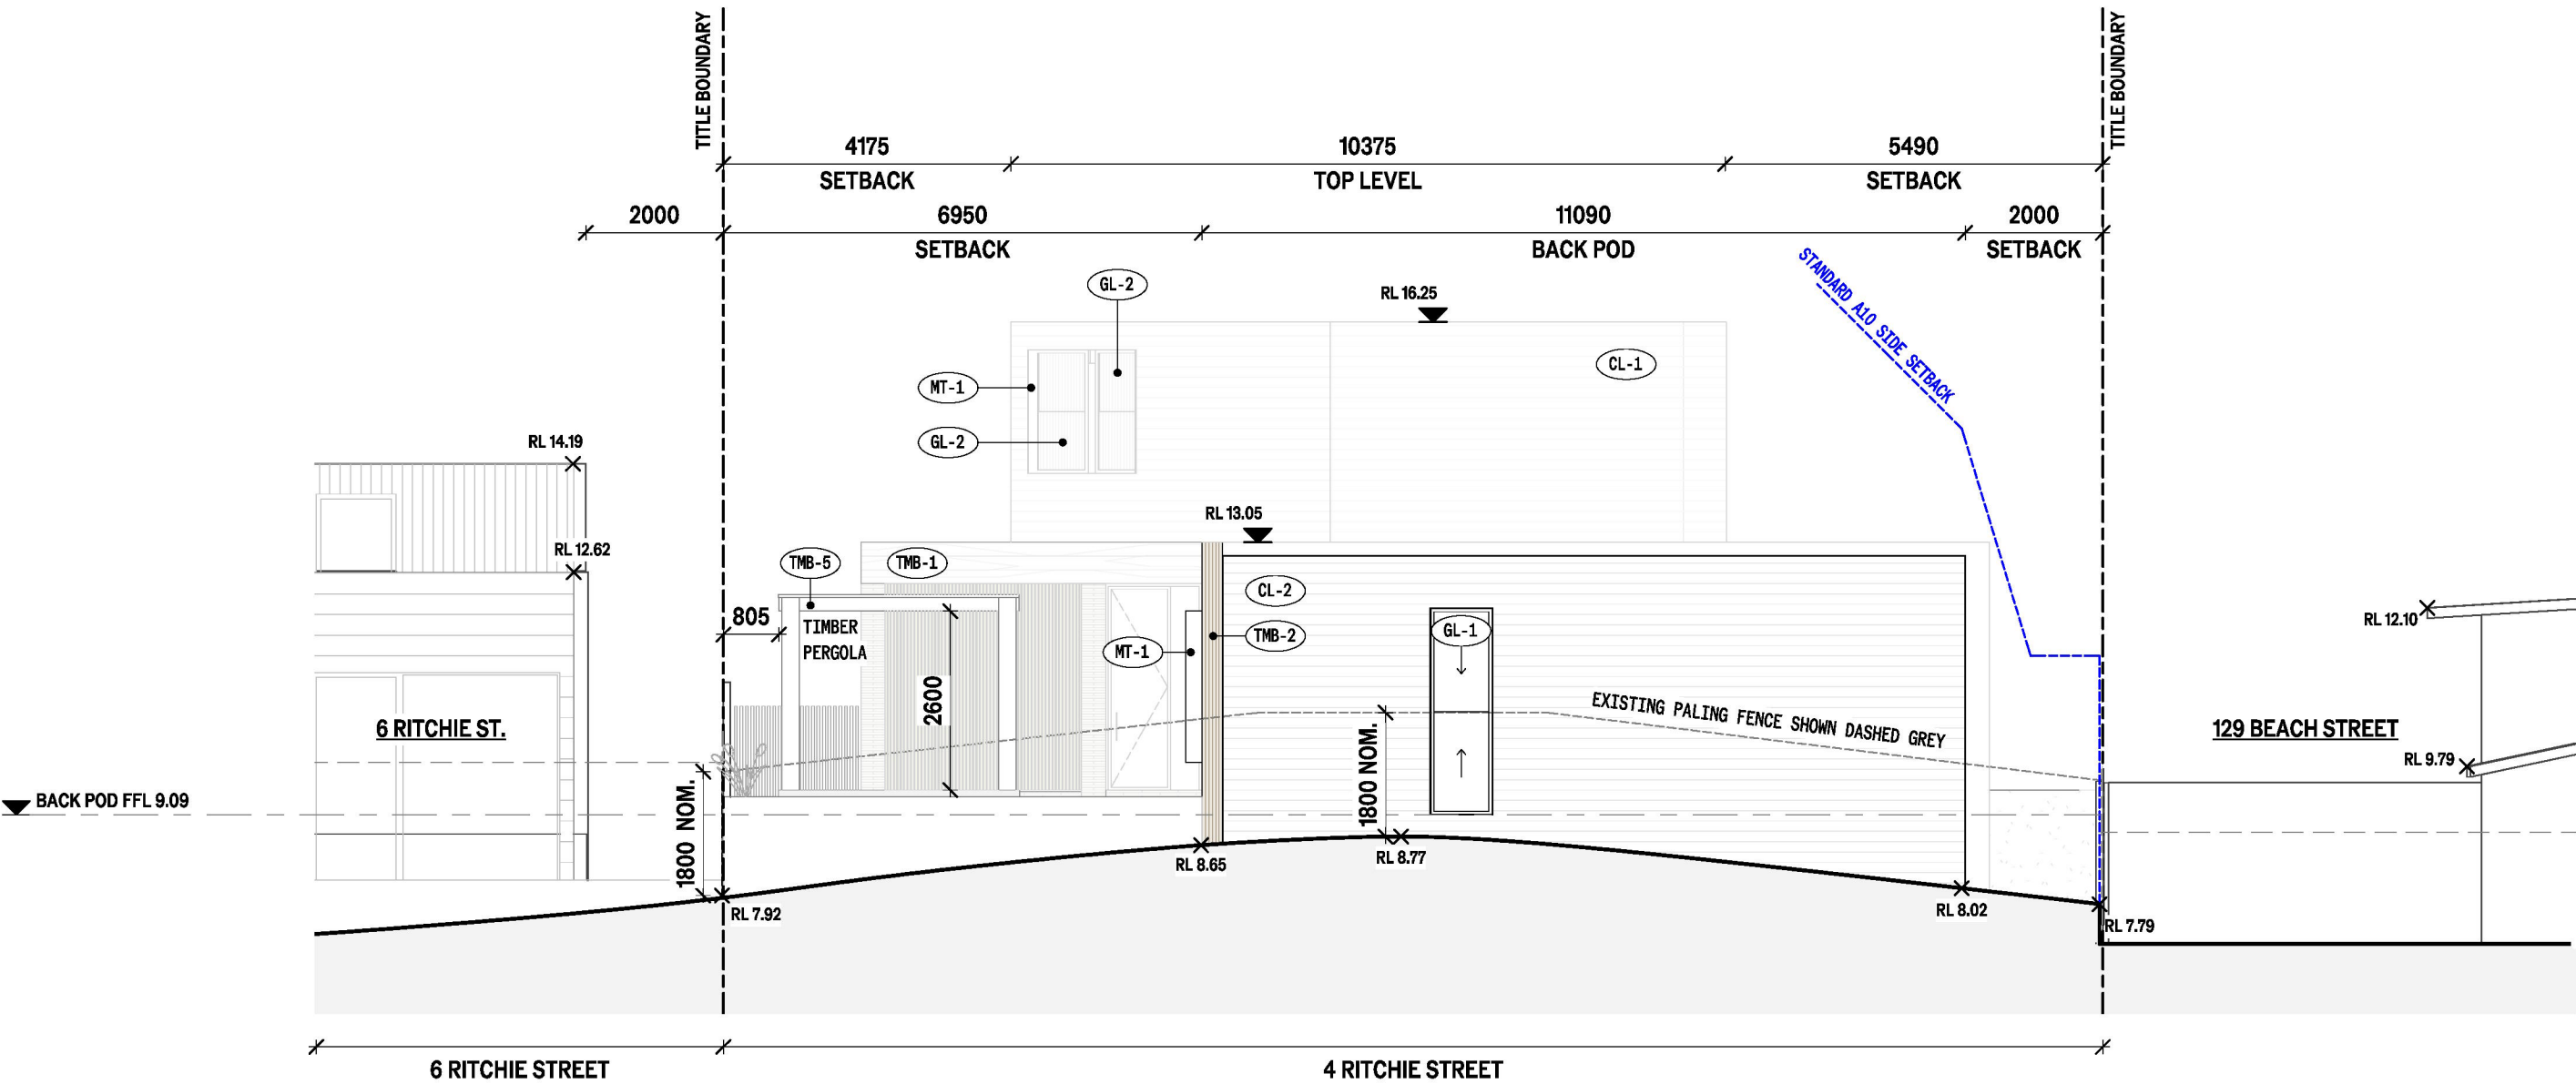

3 PROPOSED SOUTH ELEVATION
1 : 100 @ A2

MATERIALS LEGEND:

BR-1	LIGHT COLOURED BRICK W/ RENDER
CL-1	OFF-WHITE FIBRE CEMENT CLADDING
CL-2	LIGHT GREY FIBRE CEMENT CLADDING
GL-1	CLEAR GLASS
GL-2	FLUTED GLASS
MT-1	LIGHT GREY ALUMINIUM REVEAL
RN-1	LIGHT GREY RENDER
RF-1	LIGHT GREY CORRUGATED METAL ROOF
RF-2	BALLAST ROOF
ST-1	DRY STONE RETAINING WALLS
TL-1	DARK GREY PAVERS
TMB-1	AGED TIMBER BOARDS (HORIZONTAL)
TMB-2	AGED TIMBER BATTENS CLADDING
TMB-3	TIMBER BATTEN GATES
TMB-4	TIMBER STEPS
TMB-5	TIMBER PERGOLA

13.02.25	A	TP SUBMISSION 1	MT
DATE	REV	COMMENTS	

CLIENT

PROJECT

4 RITCHIE STREET, PORT FAIRY - VIC 3284
MOYNE SHIRE

STATUS

TOWN PLANNING

TITLE

ELEVATIONS - NORTH & SOUTH

DRAWING NO.

24/03/2025

TP 200

SCALE (A2)

AS INDICATED


Do not scale drawings.

All dimensions must be verified on site prior to commencement of works.


Information contained in this document is the copyright of Pandolfini Architects.
Use or copying of this document in whole or in part without written permission of
Pandolfini Architects infringes copyright.

361 Clarendon St, South Melbourne
VIC 3205 Australia
info@pandolfini.com.au
03 9000 4899
ABN 77 600 572 165

PANDOLFINI

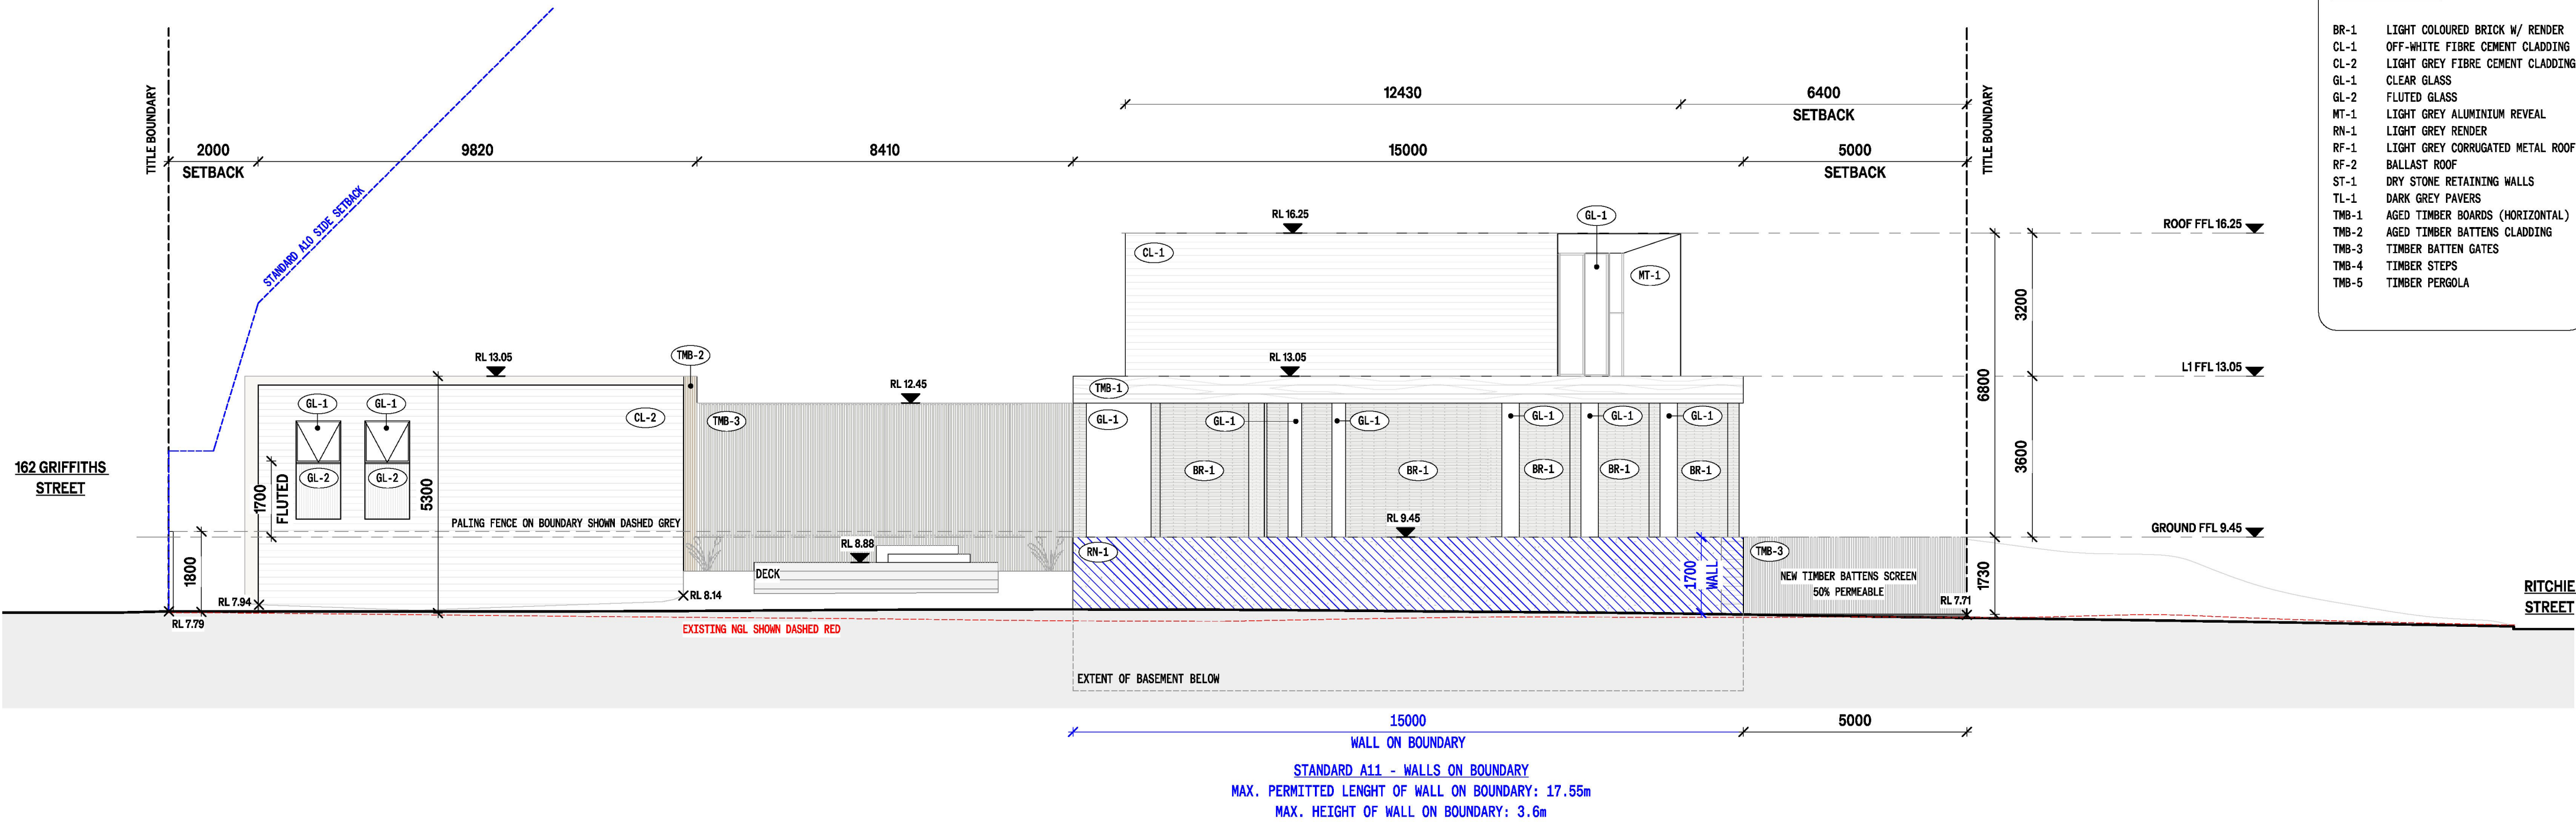

1 PROPOSED EAST ELEVATION
1 : 100 @ A1

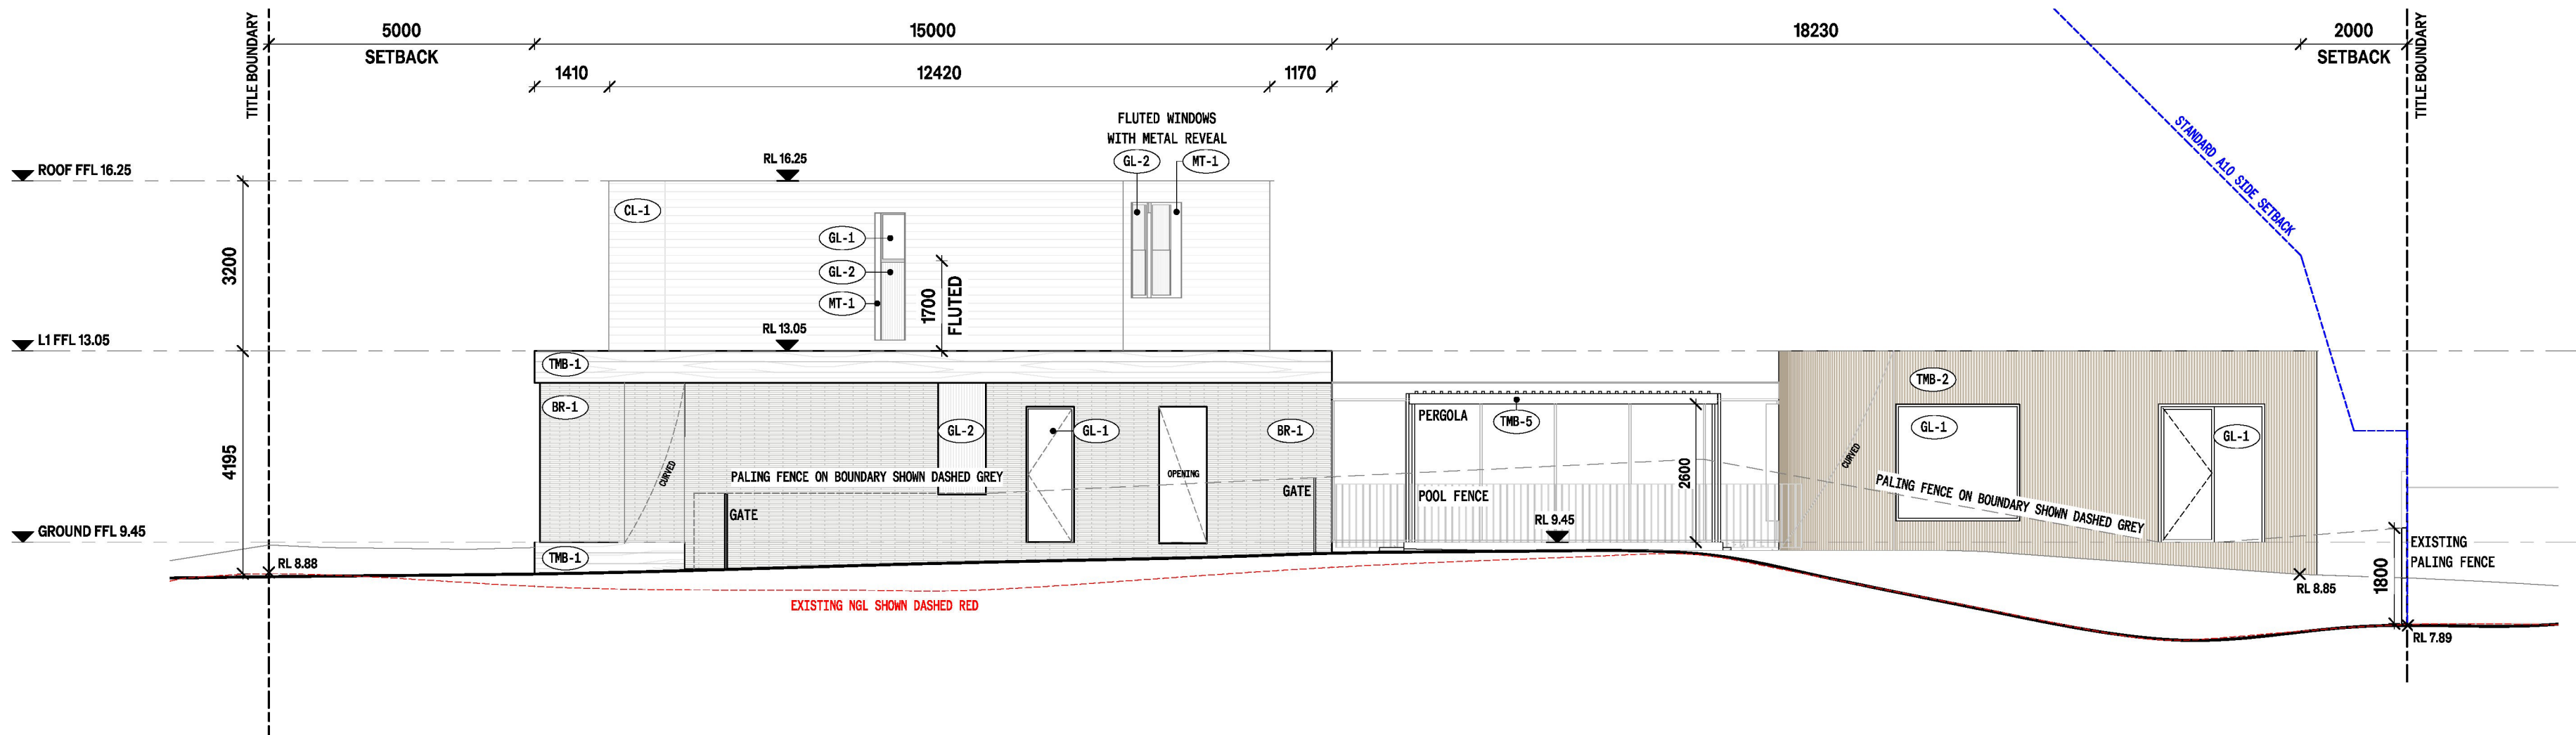

2 PROPOSED WEST ELEVATION
1 : 100 @ A1

MATERIALS LEGEND:

- BR-1 LIGHT COLOURED BRICK W/ RENDER
- CL-1 OFF-WHITE FIBRE CEMENT CLADDING
- CL-2 LIGHT GREY FIBRE CEMENT CLADDING
- GL-1 CLEAR GLASS
- GL-2 FLUTED GLASS
- MT-1 LIGHT GREY ALUMINIUM REVEAL
- RN-1 LIGHT GREY RENDER
- RF-1 LIGHT GREY CORRUGATED METAL ROOF
- RF-2 BALLAST ROOF
- ST-1 DRY STONE RETAINING WALLS
- TL-1 DARK GREY PAVERS
- TMB-1 AGED TIMBER BOARDS (HORIZONTAL)
- TMB-2 AGED TIMBER BATTENS CLADDING
- TMB-3 TIMBER BATTEN GATES
- TMB-4 TIMBER STEPS
- TMB-5 TIMBER PERGOLA

13.02.25 A TP SUBMISSION 1 MT
DATE REV COMMENTS

CLIENT

PROJECT
4 RITCHIE STREET, PORT FAIRY - VIC 3284
MOYNE SHIRE

STATUS
TOWN PLANNING


TITLE
ELEVATIONS - EAST & WEST

DRAWING NO. DATE PUBLISHED
TP 201 24/03/2025
SCALE (A2)
AS INDICATED

Do not scale drawings.
All dimensions must be verified on site prior to commencement of works.
Information contained in this document is the copyright of Pandolfini Architects.
Use or copying of this document in whole or in part without written permission of Pandolfini Architects infringes copyright.

361 Clarendon St, South Melbourne
VIC 3205 Australia
info@pandolfini.com.au
03 9000 4899
ABN 77 600 572 165

PANDOLFINI

 


Do not scale drawings.

All dimensions must be verified on site prior to commencement of works.


Information contained in this document is the copyright of Pandolfini Architects.
Use or copying of this document in whole or in part without written permission of
Pandolfini Architects infringes copyright.

361 Clarendon St, South Melbourne
VIC 3205 Australia
info@pandolfini.com.au
03 9000 4899
ABN 77 600 572 165


PANDOLFINI

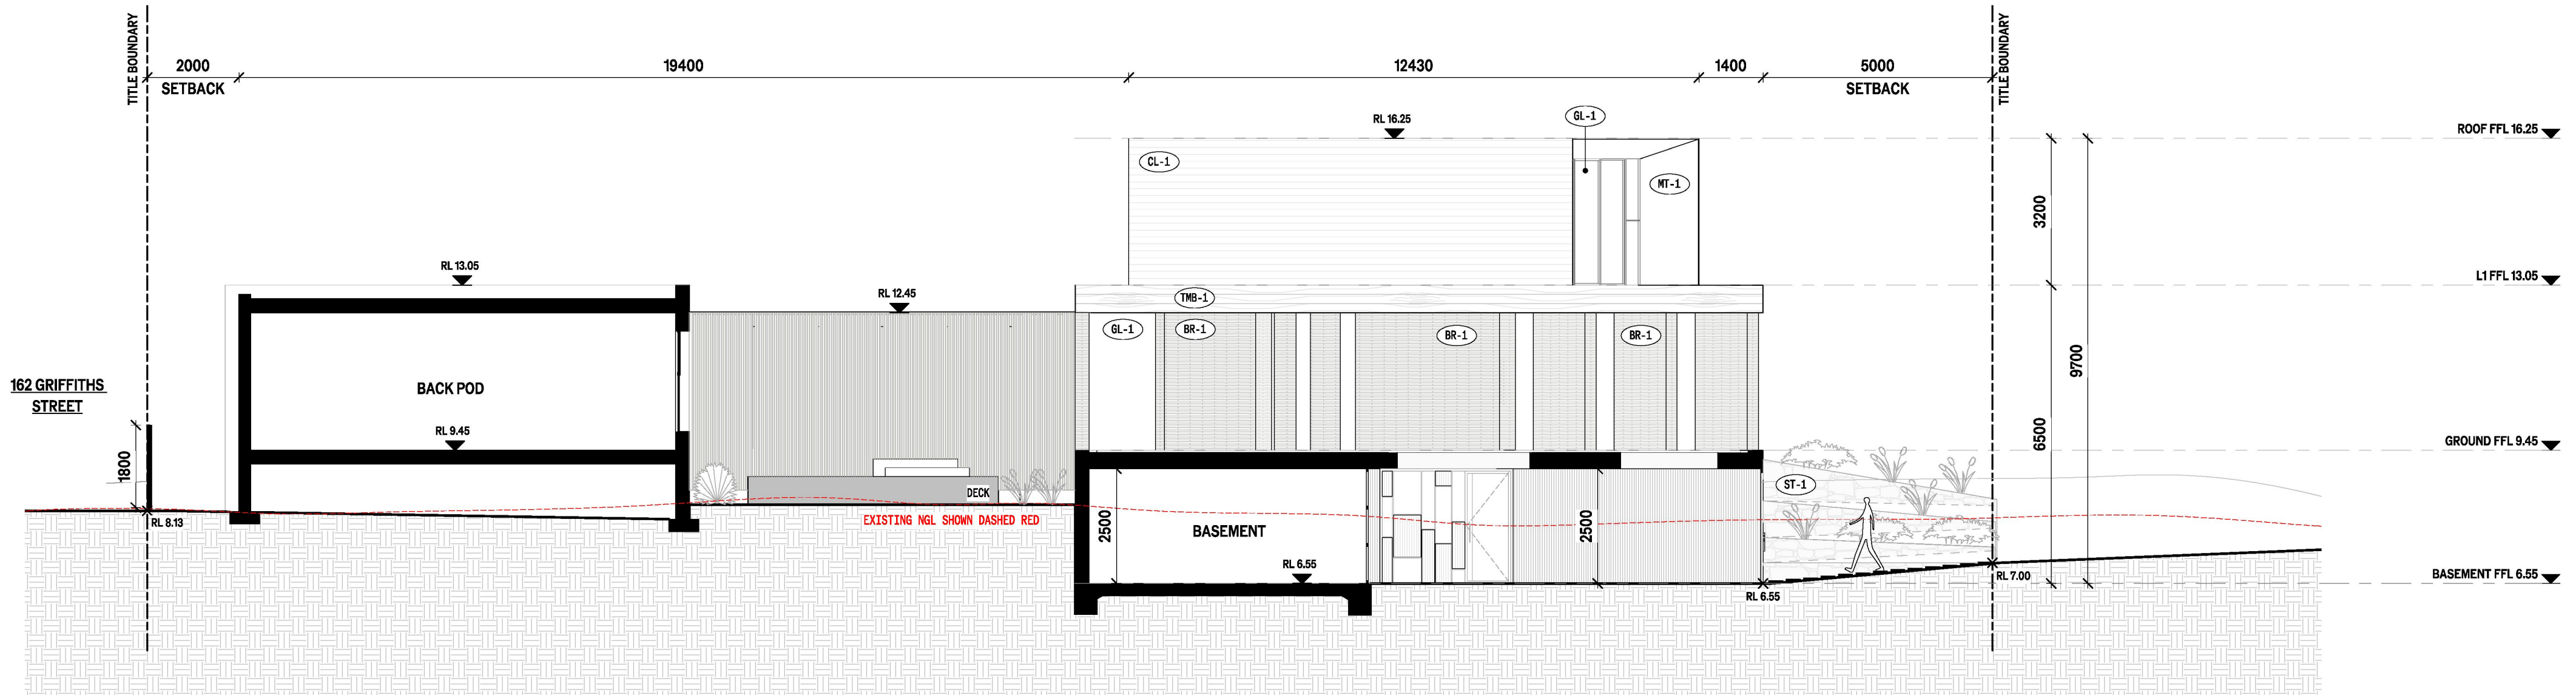

1 SECTION C
1 : 100 @ A2

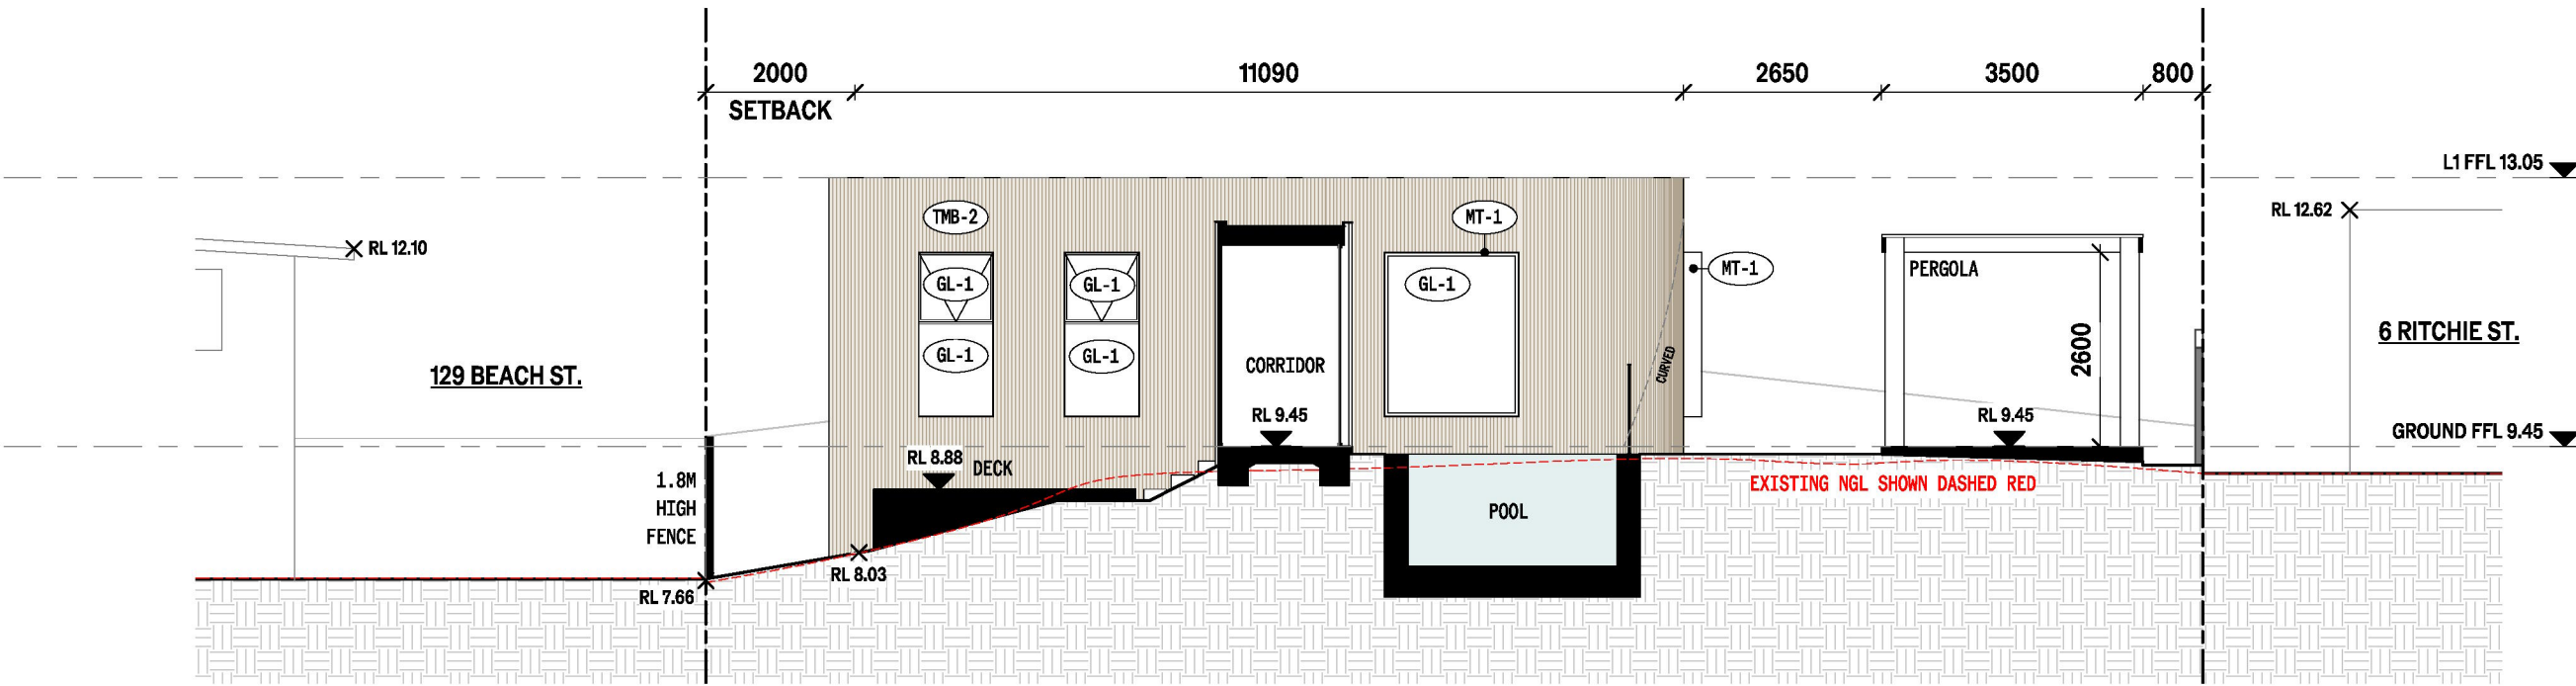


2 SECTION D
1 : 100 @ A2

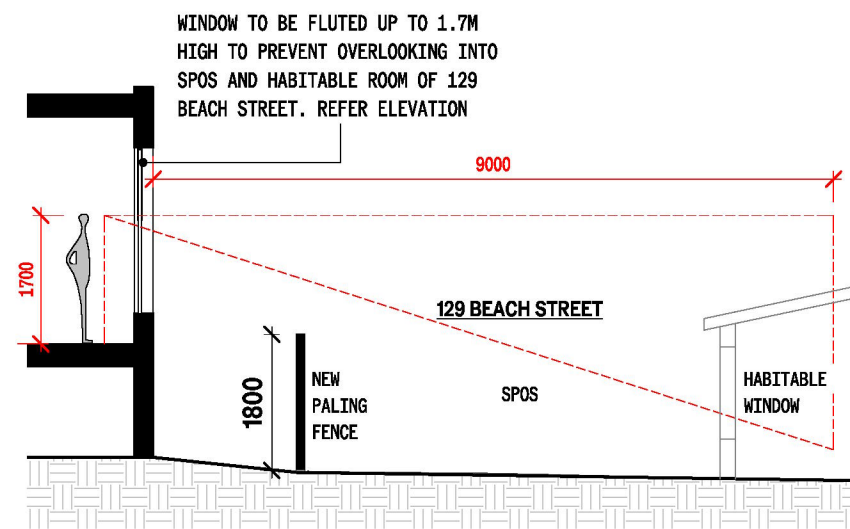


3 SECTION E
1 : 100 @ A2

13.02.25	A	TP SUBMISSION 1	MT
DATE	REV	COMMENTS	
CLIENT			
PROJECT			
4 RITCHIE STREET, PORT FAIRY - VIC 3284			
MOYNE SHIRE			
STATUS			
TOWN PLANNING			
TITLE			
SECTIONS C & D			
DRAWING NO.		DATE PUBLISHED	
TP 251		24/03/2025	
		SCALE (A2)	
		AS INDICATED	
Do not scale drawings.			
All dimensions must be verified on site prior to commencement of works.			
Information contained in this document is the copyright of Pandolfini Architects. Use or copying of this document in whole or in part without written permission of Pandolfini Architects infringes copyright.			
361 Clarendon St, South Melbourne			
VIC 3205 Australia			
info@pandolfini.com.au			
03 9000 4899			
ABN 77 600 572 165			

PANDOLFINI

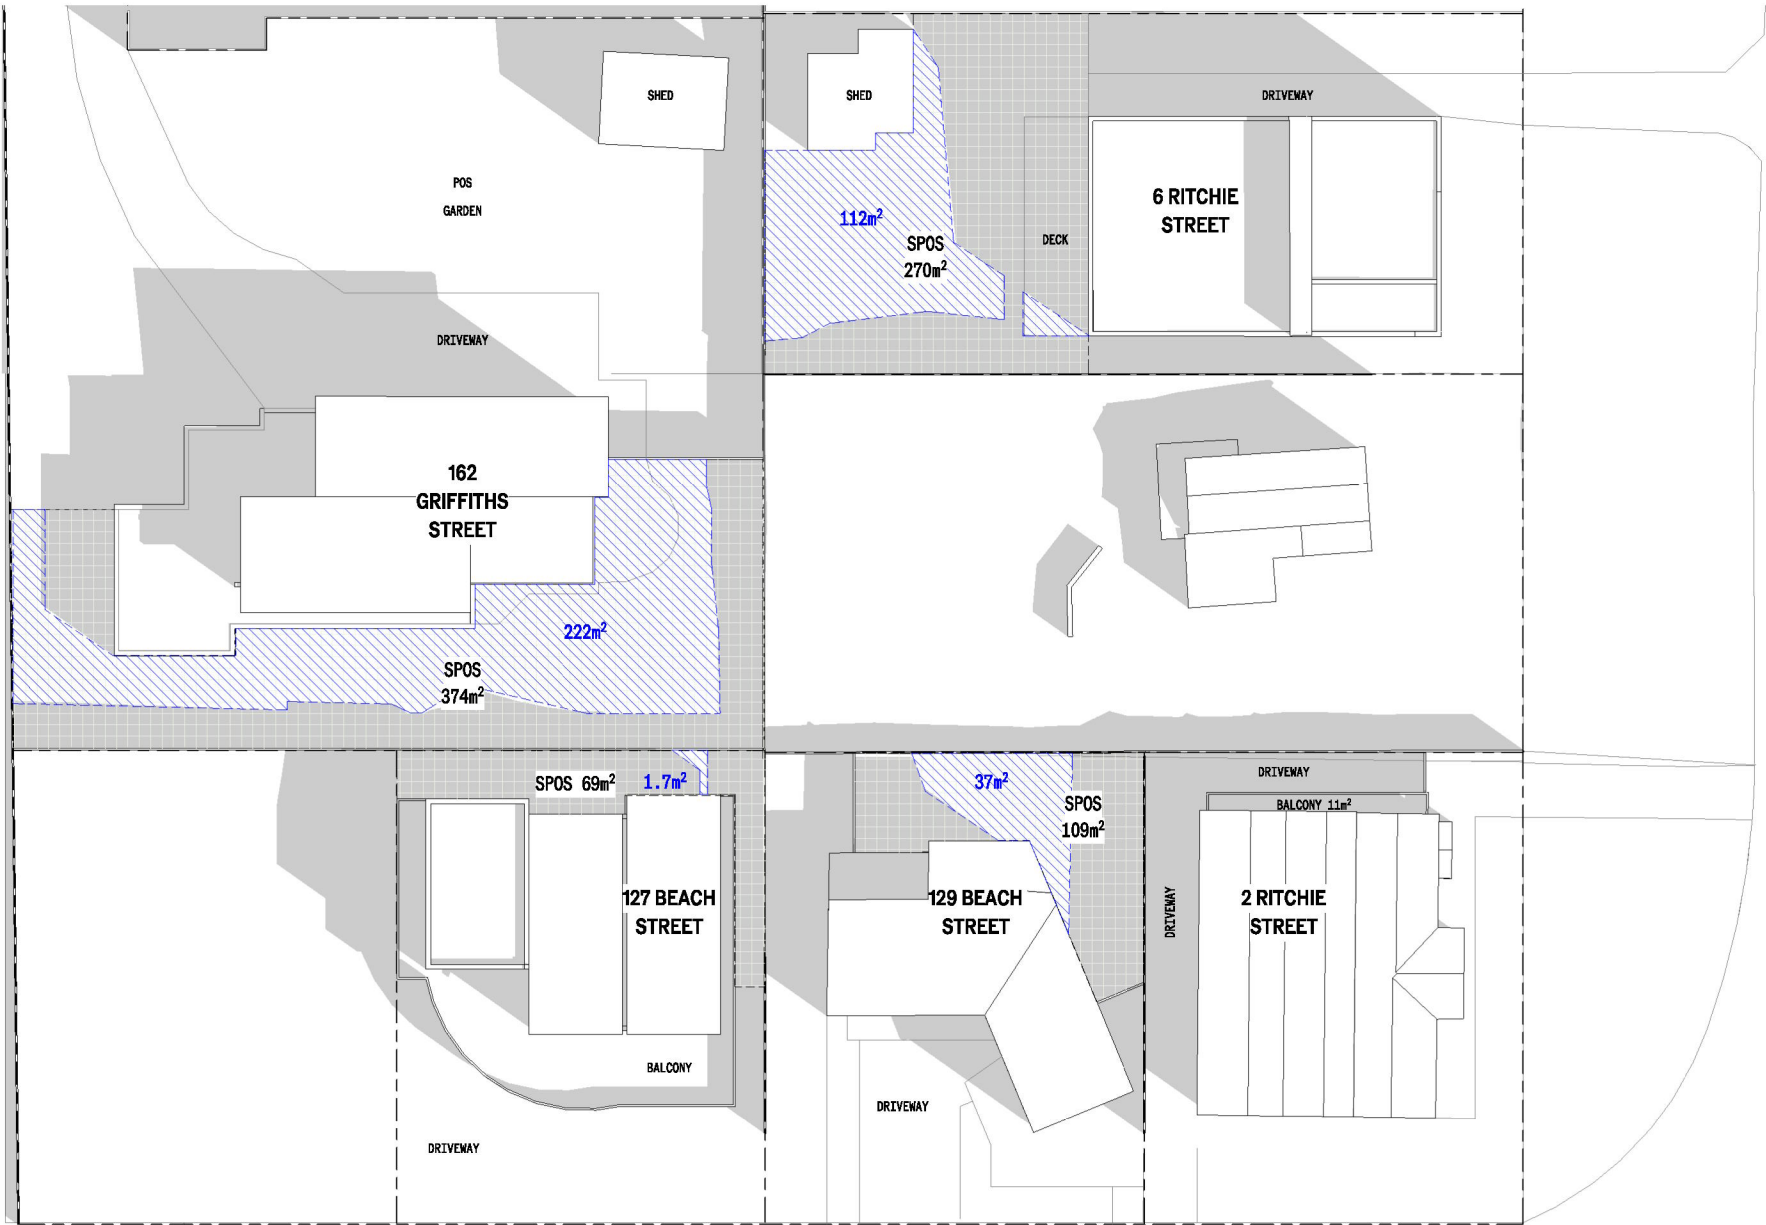

1 EXISTING SHADOWS 9AM SEPT 22ND EQUINOX
1 : 400 @ A1

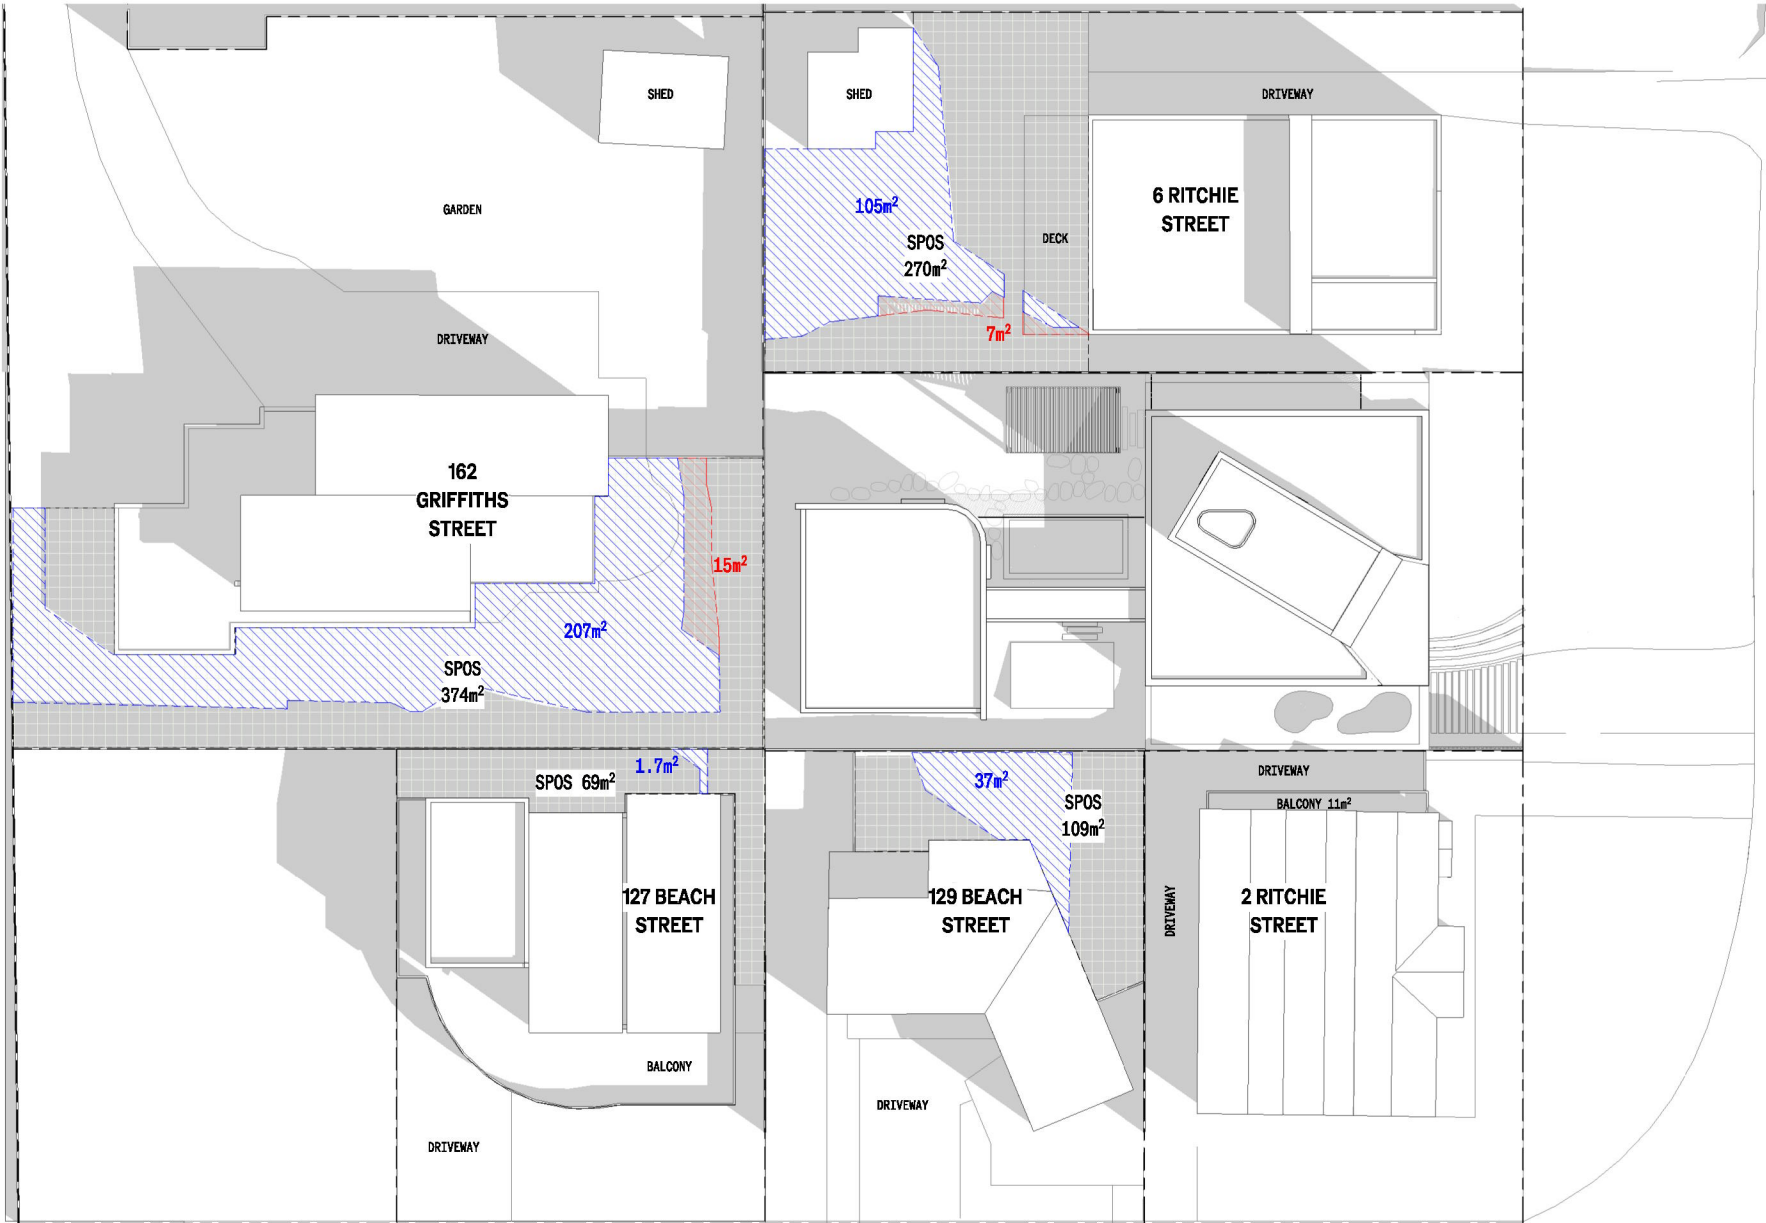

2 PROPOSED SHADOWS 9AM SEPT 22ND EQUINOX
1 : 400 @ A1

SHADOW CAST - 2 RITCHIE STREET

TOTAL SPOS AREA: 11m² (BALCONY)

	9AM	10AM	11AM	12PM	1PM	2PM	3PM
EXISTING UNSHADOWED SPOS	0m²	0.6m²	10m²	8m²	5m²	2m²	0m²
PROPOSED UNSHADOWED SPOS	0m²	0.6m²	10m²	8m²	5m²	2m²	0m²

No additional shadow cast

SHADOW CAST - 129 BEACH STREET

TOTAL SPOS AREA: 109m²

	9AM	10AM	11AM	12PM	1PM	2PM	3PM
EXISTING UNSHADOWED SPOS	37m²	65m²	84m²	84m²	81m²	77m²	72m²
PROPOSED UNSHADOWED SPOS	37m²	65m²	84m²	84m²	81m²	70m²	52m²

Min. 40m² receiving 5 hours of sunlight

SHADOW CAST - 127 BEACH STREET

TOTAL SPOS AREA: 69m²

	9AM	10AM	11AM	12PM	1PM	2PM	3PM
EXISTING UNSHADOWED SPOS	1.7m²	11m²	42m²	38m²	27m²	13m²	13m²
PROPOSED UNSHADOWED SPOS	1.7m²	11m²	42m²	38m²	27m²	13m²	13m²

No additional shadow cast

SHADOW CAST - 162 GRIFFITHS STREET

TOTAL SPOS AREA: 374m²

	9AM	10AM	11AM	12PM	1PM	2PM	3PM
EXISTING UNSHADOWED SPOS	222m²	287m²	324m²	311m²	285m²	249m²	201m²
PROPOSED UNSHADOWED SPOS	207m²	276m²	322m²	310m²	285m²	249m²	201m²

Min. 40m² receiving 5 hours of sunlight

SHADOW CAST - 6 RITCHIE STREET

TOTAL SPOS AREA: 270m²

	9AM	10AM	11AM	12PM	1PM	2PM	3PM
EXISTING UNSHADOWED SPOS	112m²	178m²	223m²	218m²	214m²	215m²	217m²
PROPOSED UNSHADOWED SPOS	105m²	178m²	223m²	218m²	214m²	215m²	217m²

Min. 40m² receiving 5 hours of sunlight

LEGEND

	SPOS		ADDITIONAL SHADOWED AREA
	EXISTING UNSHADOWED AREA		ADDITIONAL UNSHADOWED AREA

13.02.25	A	TP SUBMISSION 1	MT
DATE	REV	COMMENTS	

CLIENT

PROJECT

4 RITCHIE STREET, PORT FAIRY - VIC 3284
MOYNE SHIRE

STATUS

TOWN PLANNING

TITLE

SHADOW DIAGRAMS - 9AM


DRAWING NO.	DATE PUBLISHED
TP 300	24/03/2025

SCALE (A2)	AS INDICATED
------------	--------------


Do not scale drawings.
All dimensions must be verified on site prior to commencement of works.
Information contained in this document is the copyright of Pandolfini Architects.
Use or copying of this document in whole or in part without written permission of Pandolfini Architects infringes copyright.

361 Clarendon St, South Melbourne
VIC 3205 Australia
info@pandolfini.com.au
03 9000 4899
ABN 77 600 572 165

PANDOLFINI

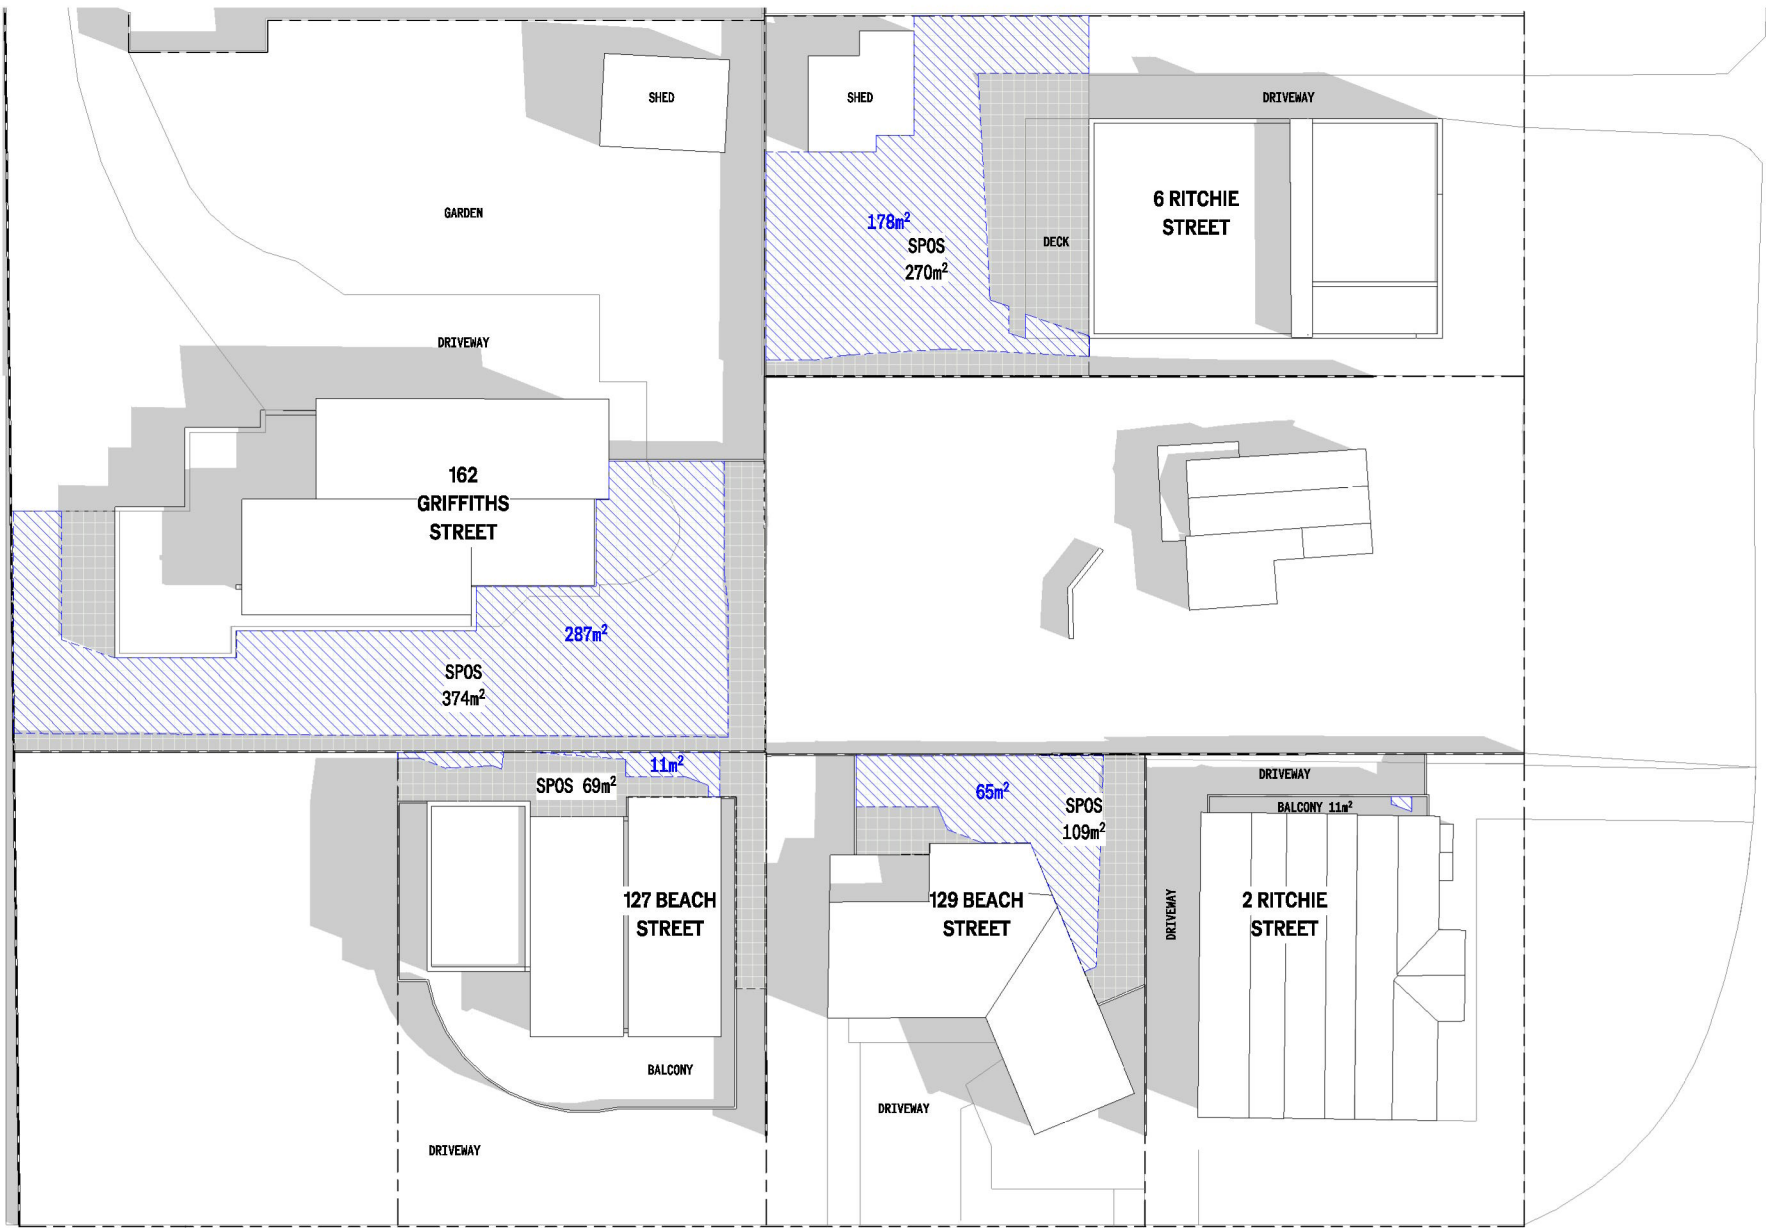

1 EXISTING SHADOWS 10AM SEPT 22ND EQUINOX
1 : 400 @ A1

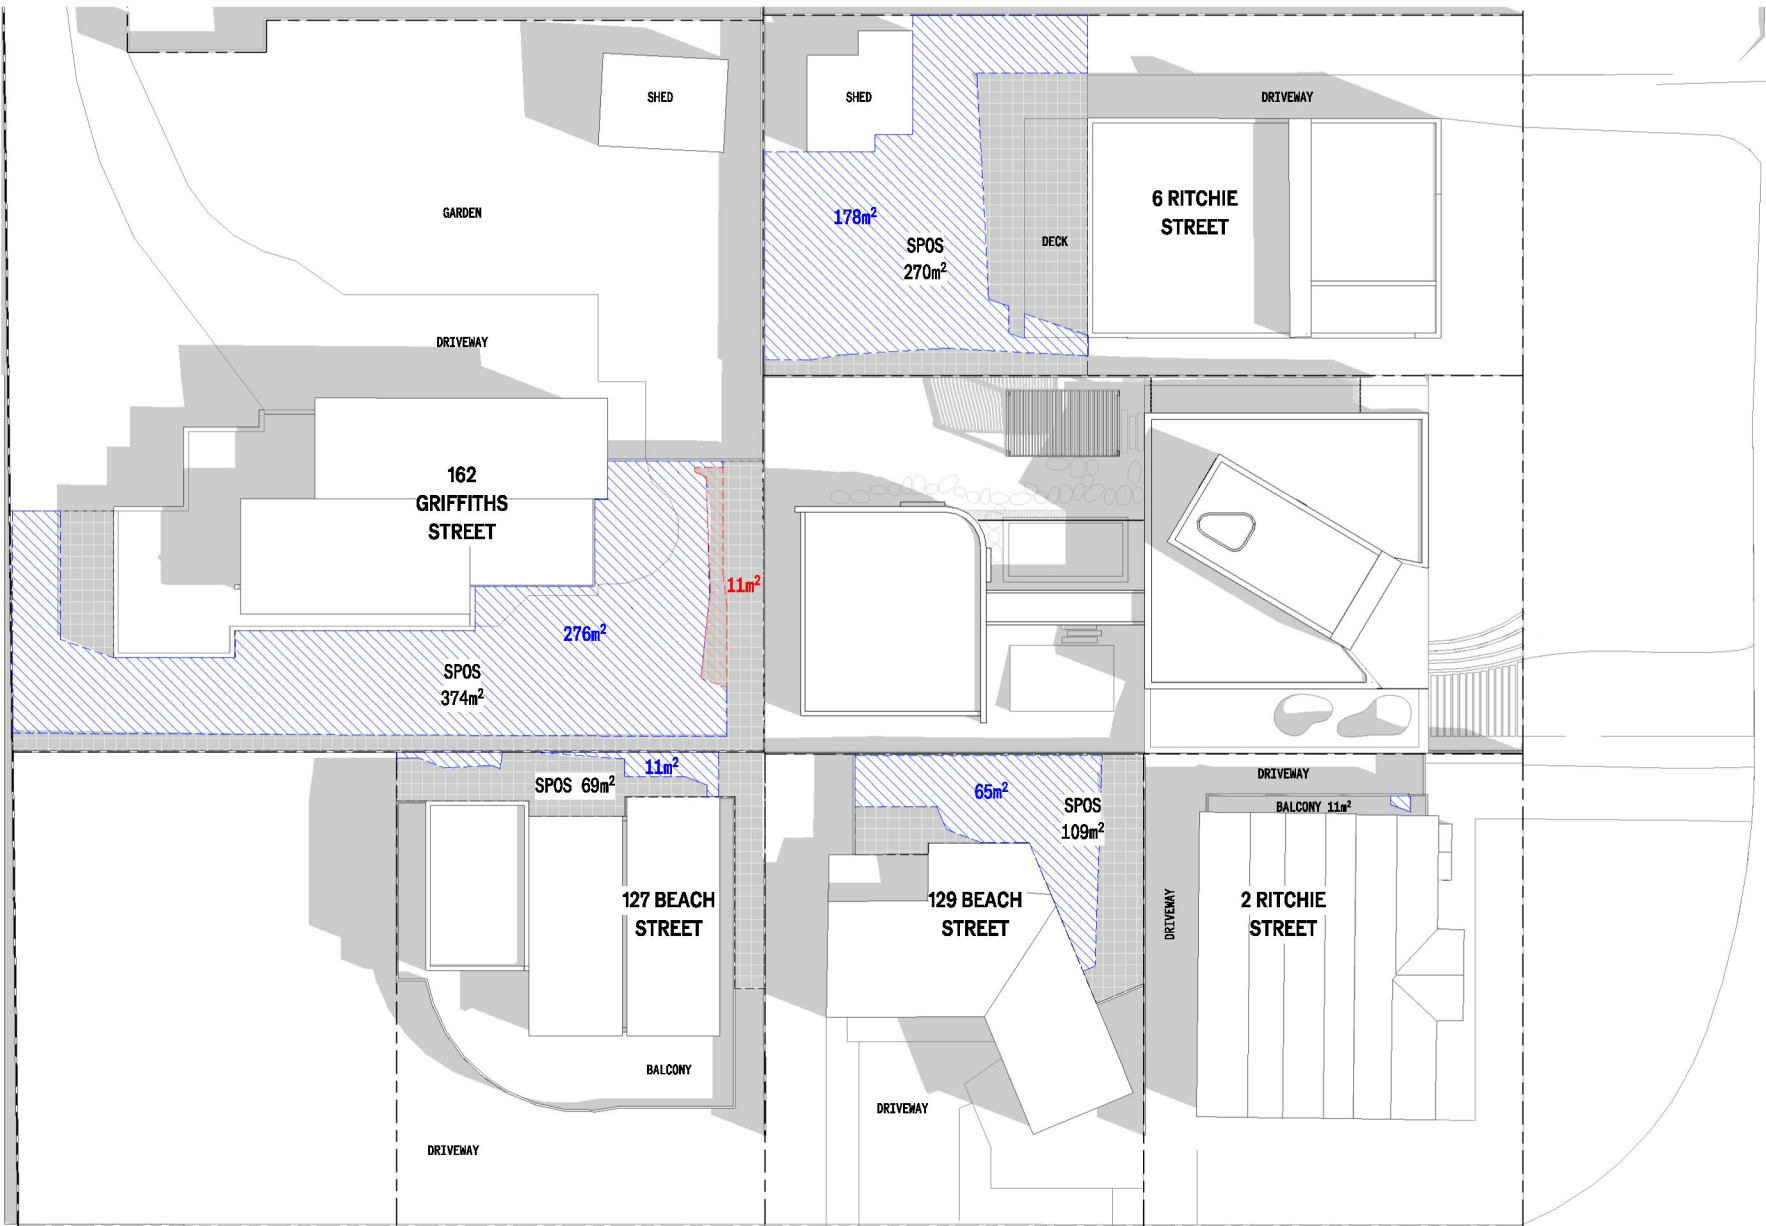

2 PROPOSED SHADOWS 10AM SEPT 22ND EQUINOX
1 : 400 @ A1

SHADOW CAST - 2 RITCHIE STREET

TOTAL SPOS AREA: 11m² (BALCONY)

	9AM	10AM	11AM	12PM	1PM	2PM	3PM
EXISTING UNSHADOWED SPOS	0m ²	0.6m ²	10m ²	8m ²	5m ²	2m ²	0m ²
PROPOSED UNSHADOWED SPOS	0m ²	0.6m ²	10m ²	8m ²	5m ²	2m ²	0m ²

No additional shadow cast

SHADOW CAST - 129 BEACH STREET

TOTAL SPOS AREA: 109m²

	9AM	10AM	11AM	12PM	1PM	2PM	3PM
EXISTING UNSHADOWED SPOS	37m ²	65m ²	84m ²	84m ²	81m ²	77m ²	72m ²
PROPOSED UNSHADOWED SPOS	37m ²	65m ²	84m ²	84m ²	81m ²	70m ²	52m ²

Min. 40m² receiving 5 hours of sunlight

SHADOW CAST - 127 BEACH STREET

TOTAL SPOS AREA: 69m²

	9AM	10AM	11AM	12PM	1PM	2PM	3PM
EXISTING UNSHADOWED SPOS	1.7m ²	11m ²	42m ²	38m ²	27m ²	13m ²	13m ²
PROPOSED UNSHADOWED SPOS	1.7m ²	11m ²	42m ²	38m ²	27m ²	13m ²	13m ²

No additional shadow cast

SHADOW CAST - 162 GRIFFITHS STREET

TOTAL SPOS AREA: 374m²

	9AM	10AM	11AM	12PM	1PM	2PM	3PM
EXISTING UNSHADOWED SPOS	222m ²	287m ²	324m ²	311m ²	285m ²	249m ²	201m ²
PROPOSED UNSHADOWED SPOS	207m ²	276m ²	322m ²	310m ²	285m ²	249m ²	201m ²

Min. 40m² receiving 5 hours of sunlight

SHADOW CAST - 6 RITCHIE STREET

TOTAL SPOS AREA: 270m²

	9AM	10AM	11AM	12PM	1PM	2PM	3PM
EXISTING UNSHADOWED SPOS	112m ²	178m ²	223m ²	218m ²	214m ²	215m ²	217m ²
PROPOSED UNSHADOWED SPOS	106m ²	178m ²	223m ²	218m ²	214m ²	215m ²	217m ²

Min. 40m² receiving 5 hours of sunlight

LEGEND

	SPOS		ADDITIONAL SHADOWED AREA
	EXISTING UNSHADOWED AREA		ADDITIONAL UNSHADOWED AREA

13.02.25	A	TP SUBMISSION 1	MT
DATE	REV	COMMENTS	

CLIENT

PROJECT

4 RITCHIE STREET, PORT FAIRY - VIC 3284
MOYNE SHIRE

STATUS

TOWN PLANNING

TITLE

SHADOW DIAGRAMS - 10AM

DRAWING NO.

DATE PUBLISHED

TP 301


SCALE (A2)

AS INDICATED


Do not scale drawings.
All dimensions must be verified on site prior to commencement of works.
Information contained in this document is the copyright of Pandolfini Architects.
Use or copying of this document in whole or in part without written permission of Pandolfini Architects infringes copyright.

361 Clarendon St, South Melbourne
VIC 3205 Australia
info@pandolfini.com.au
03 9000 4899
ABN 77 600 572 165

PANDOLFINI

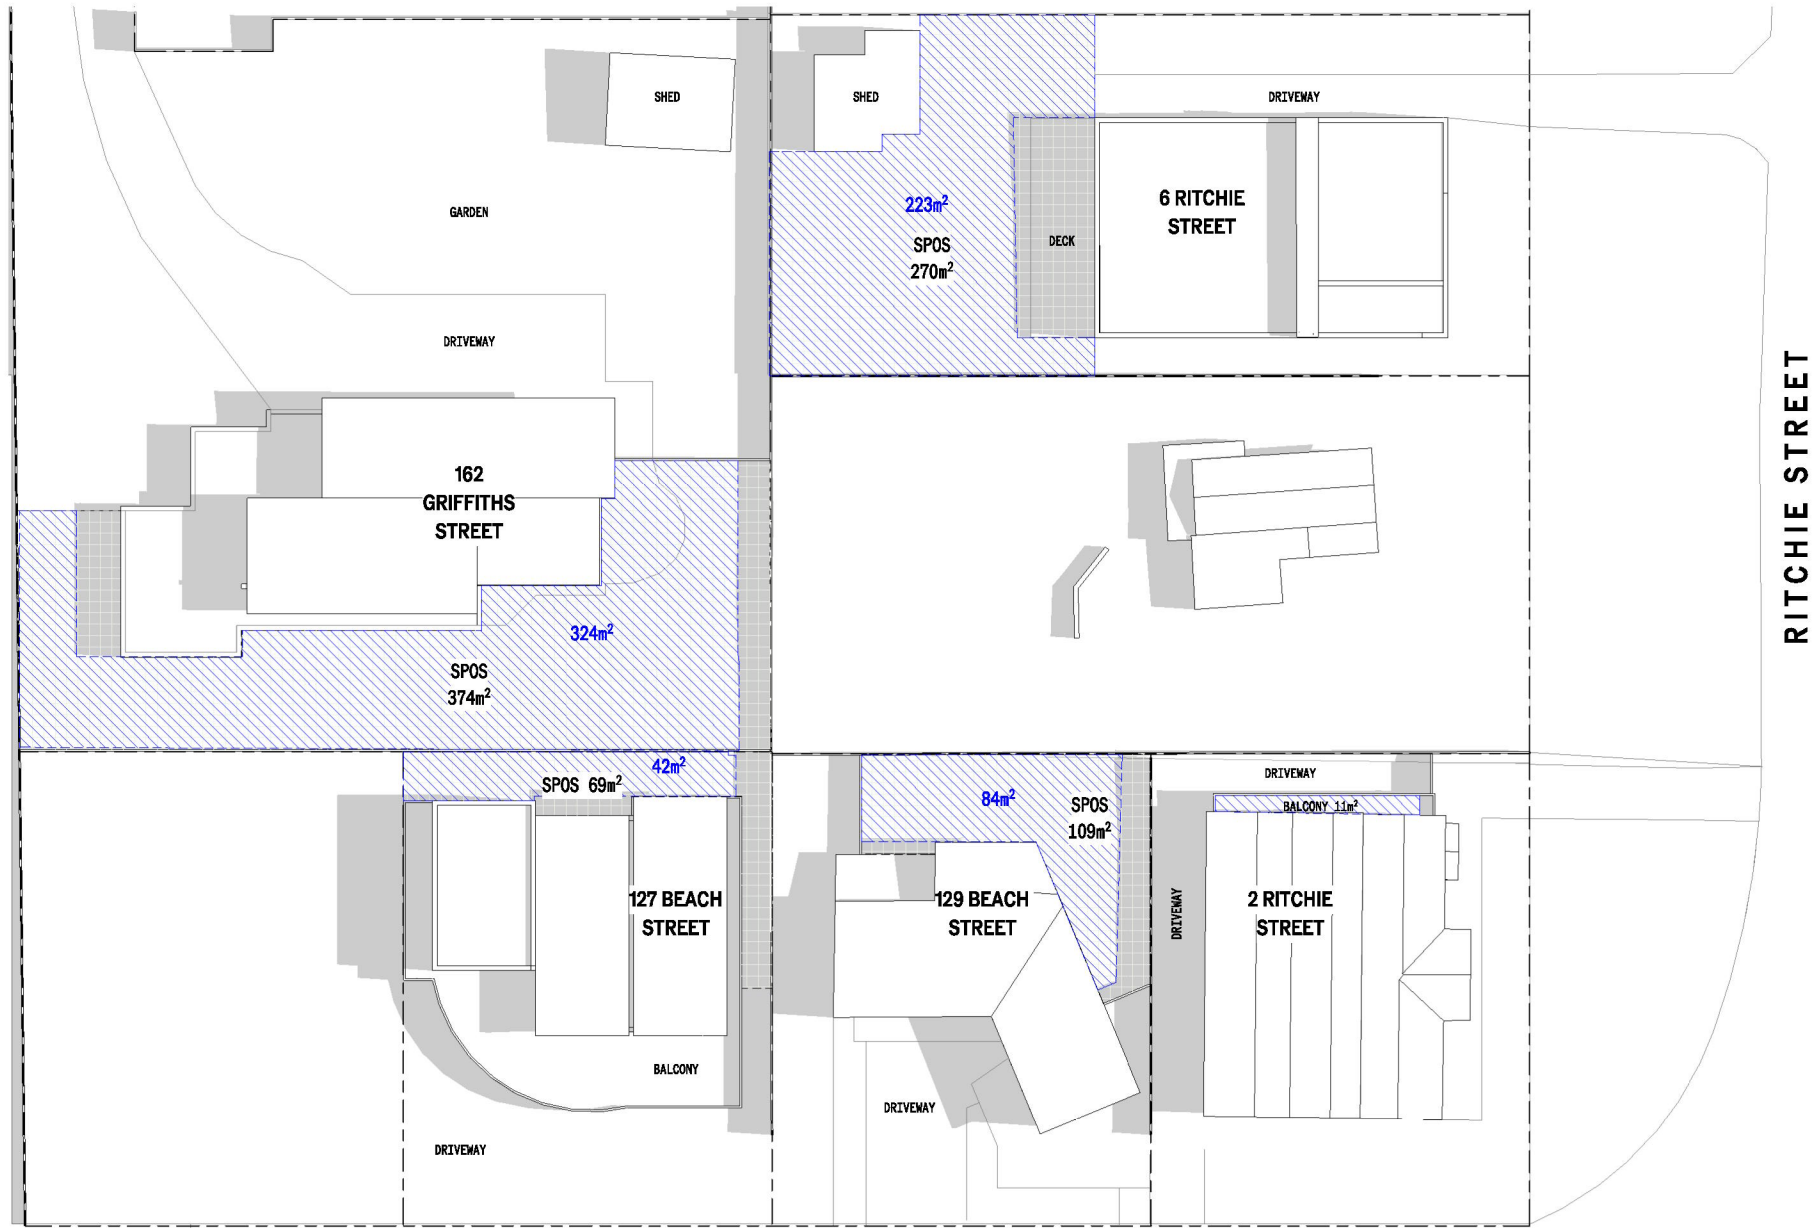

1 EXISTING SHADOWS 11AM SEPT 22ND EQUINOX
1 : 400 @ A1

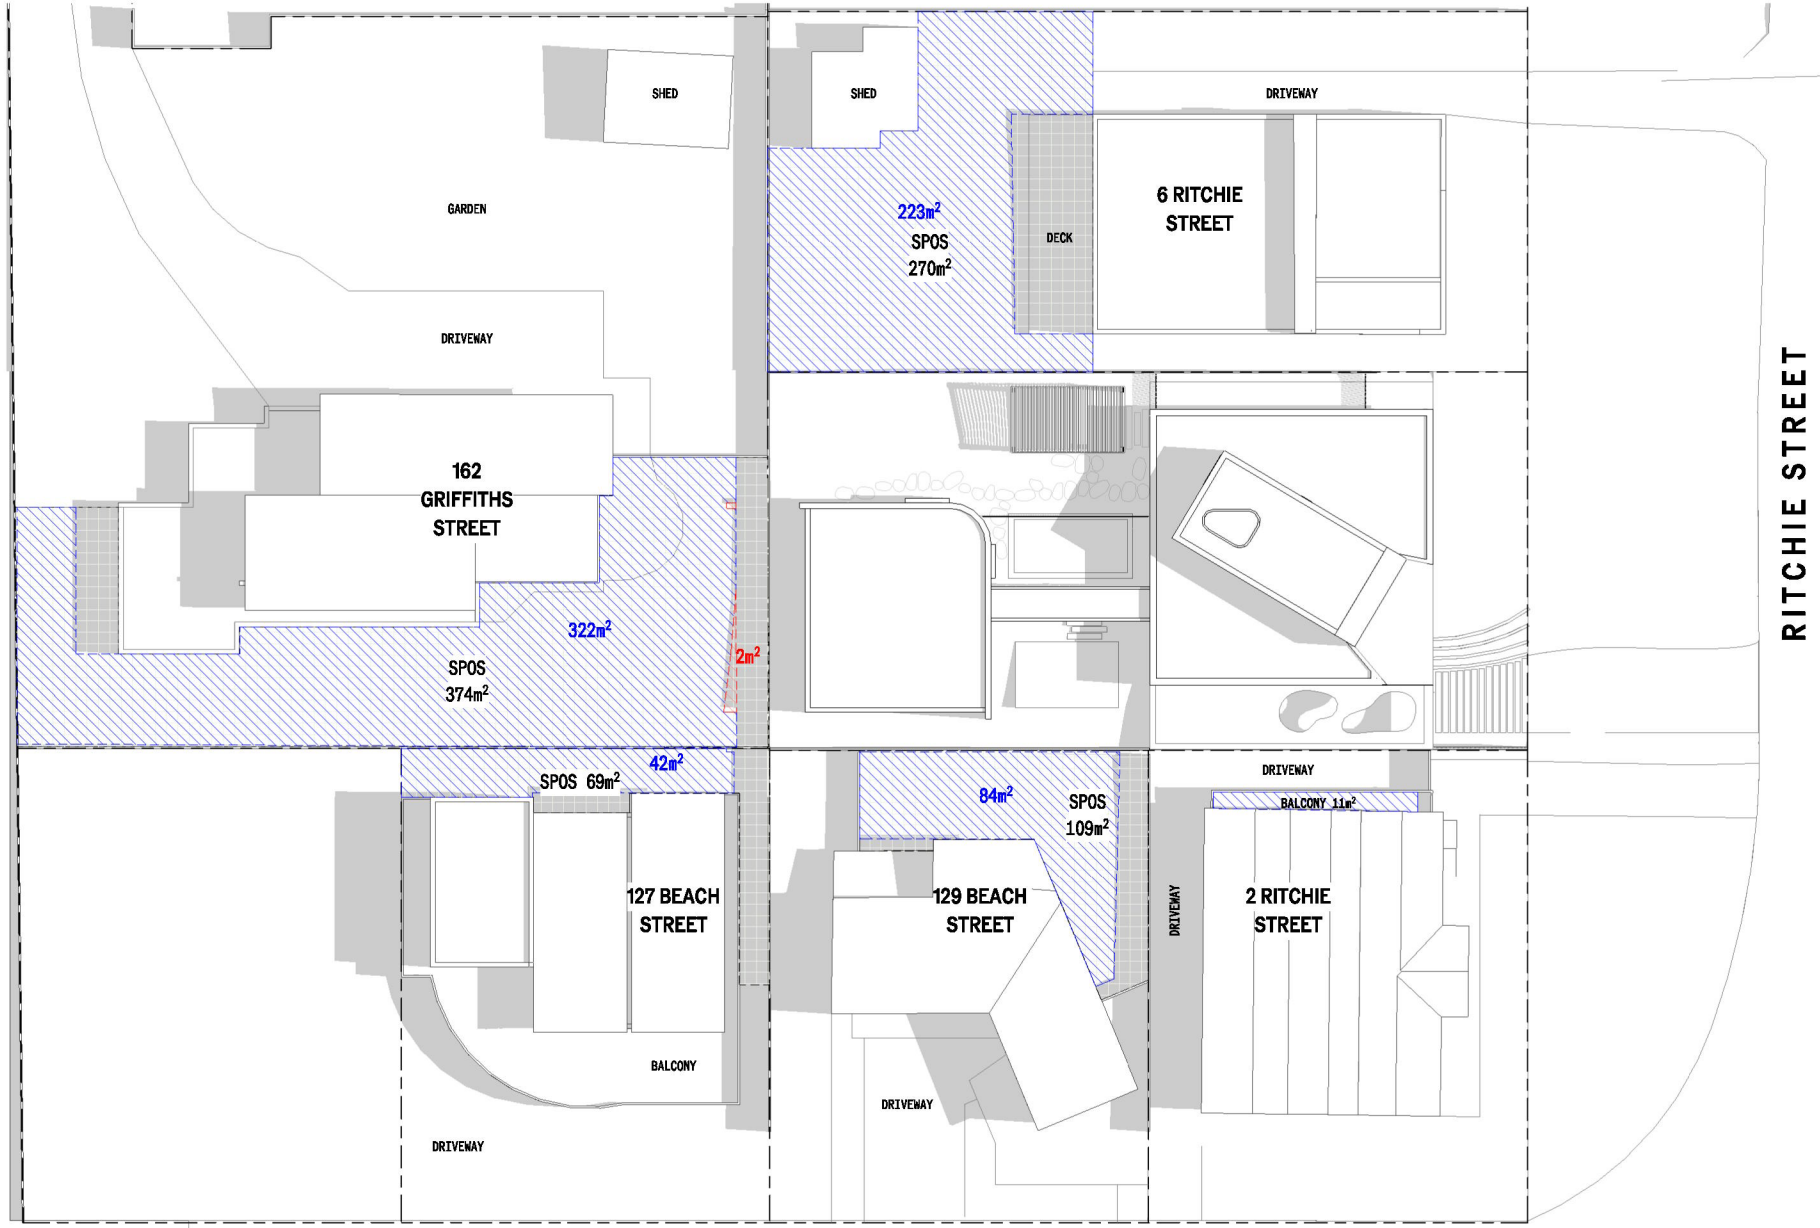

2 PROPOSED SHADOWS 11AM SEPT 22ND EQUINOX
1 : 400 @ A1

SHADOW CAST - 2 RITCHIE STREET

TOTAL SPOS AREA: 11m² (BALCONY)

	9AM	10AM	11AM	12PM	1PM	2PM	3PM
EXISTING UNSHADOWED SPOS	0m²	0.6m²	10m²	8m²	5m²	2m²	0m²
PROPOSED UNSHADOWED SPOS	0m²	0.6m²	10m²	8m²	5m²	2m²	0m²

No additional shadow cast

SHADOW CAST - 129 BEACH STREET

TOTAL SPOS AREA: 109m²

	9AM	10AM	11AM	12PM	1PM	2PM	3PM
EXISTING UNSHADOWED SPOS	37m²	65m²	84m²	84m²	81m²	77m²	72m²
PROPOSED UNSHADOWED SPOS	37m²	65m²	84m²	84m²	81m²	70m²	52m²

Min. 40m² receiving 5 hours of sunlight

SHADOW CAST - 127 BEACH STREET

TOTAL SPOS AREA: 69m²

	9AM	10AM	11AM	12PM	1PM	2PM	3PM
EXISTING UNSHADOWED SPOS	1.7m²	11m²	42m²	38m²	27m²	13m²	13m²
PROPOSED UNSHADOWED SPOS	1.7m²	11m²	42m²	38m²	27m²	13m²	13m²

No additional shadow cast

SHADOW CAST - 162 GRIFFITHS STREET

TOTAL SPOS AREA: 374m²

	9AM	10AM	11AM	12PM	1PM	2PM	3PM
EXISTING UNSHADOWED SPOS	222m²	287m²	324m²	311m²	285m²	249m²	201m²
PROPOSED UNSHADOWED SPOS	207m²	276m²	322m²	310m²	285m²	249m²	201m²

Min. 40m² receiving 5 hours of sunlight

SHADOW CAST - 6 RITCHIE STREET

TOTAL SPOS AREA: 270m²

	9AM	10AM	11AM	12PM	1PM	2PM	3PM
EXISTING UNSHADOWED SPOS	112m²	178m²	223m²	218m²	214m²	215m²	217m²
PROPOSED UNSHADOWED SPOS	106m²	178m²	223m²	218m²	214m²	215m²	217m²

Min. 40m² receiving 5 hours of sunlight

LEGEND

	SPOS		ADDITIONAL SHADOWED AREA
	EXISTING UNSHADOWED AREA		ADDITIONAL UNSHADOWED AREA

13.02.25	A	TP SUBMISSION 1	MT
DATE	REV	COMMENTS	

CLIENT

PROJECT

4 RITCHIE STREET, PORT FAIRY - VIC 3284
MOYNE SHIRE

STATUS

TOWN PLANNING

TITLE

SHADOW DIAGRAMS - 11AM


DRAWING NO.	DATE PUBLISHED
TP 302	24/03/2025

SCALE (A2)	AS INDICATED
------------	--------------


Do not scale drawings.
All dimensions must be verified on site prior to commencement of works.
Information contained in this document is the copyright of Pandolfini Architects.
Use or copying of this document in whole or in part without written permission of Pandolfini Architects infringes copyright.

361 Clarendon St, South Melbourne
VIC 3205 Australia
info@pandolfini.com.au
03 9000 4899
ABN 77 600 572 165

PANDOLFINI

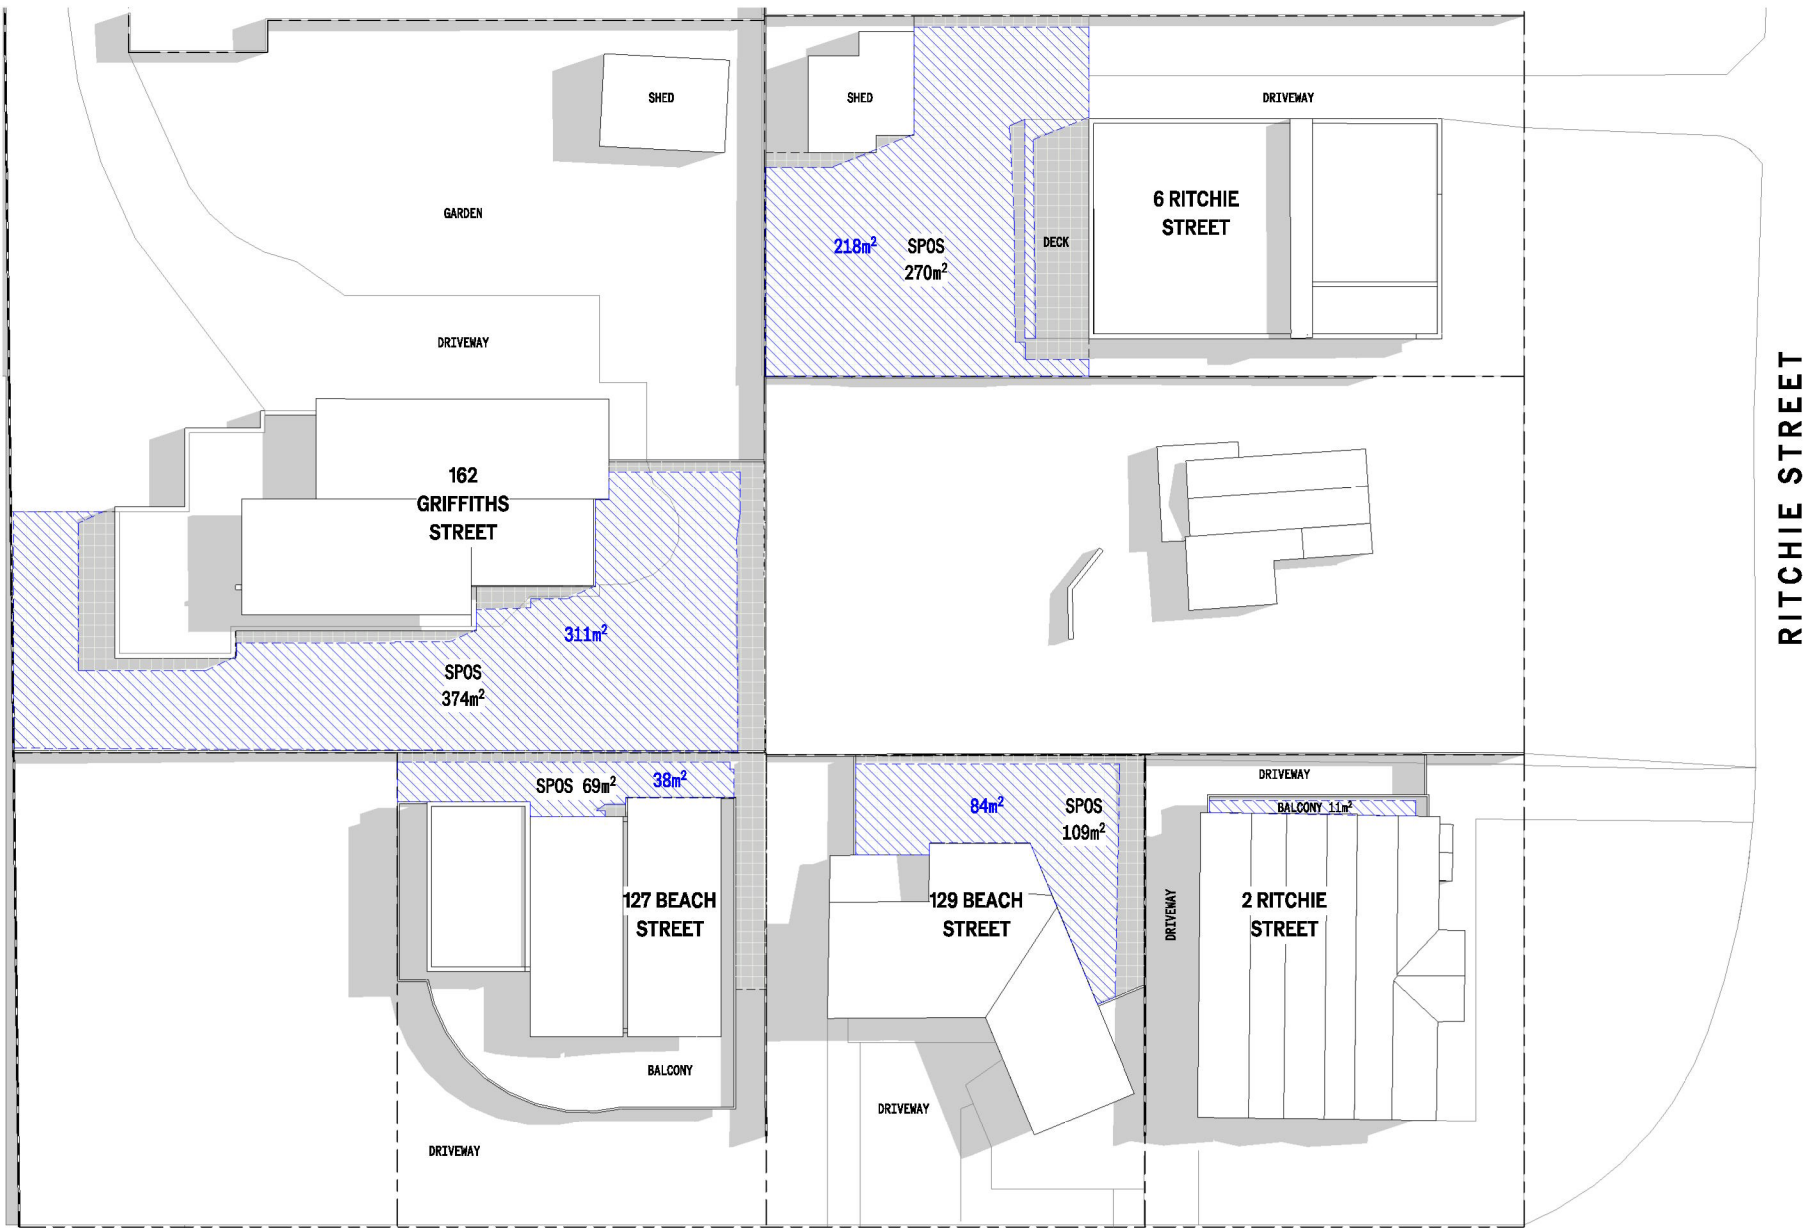

1 EXISTING SHADOWS 12PM SEPT 22ND EQUINOX
1 : 400 @ A1

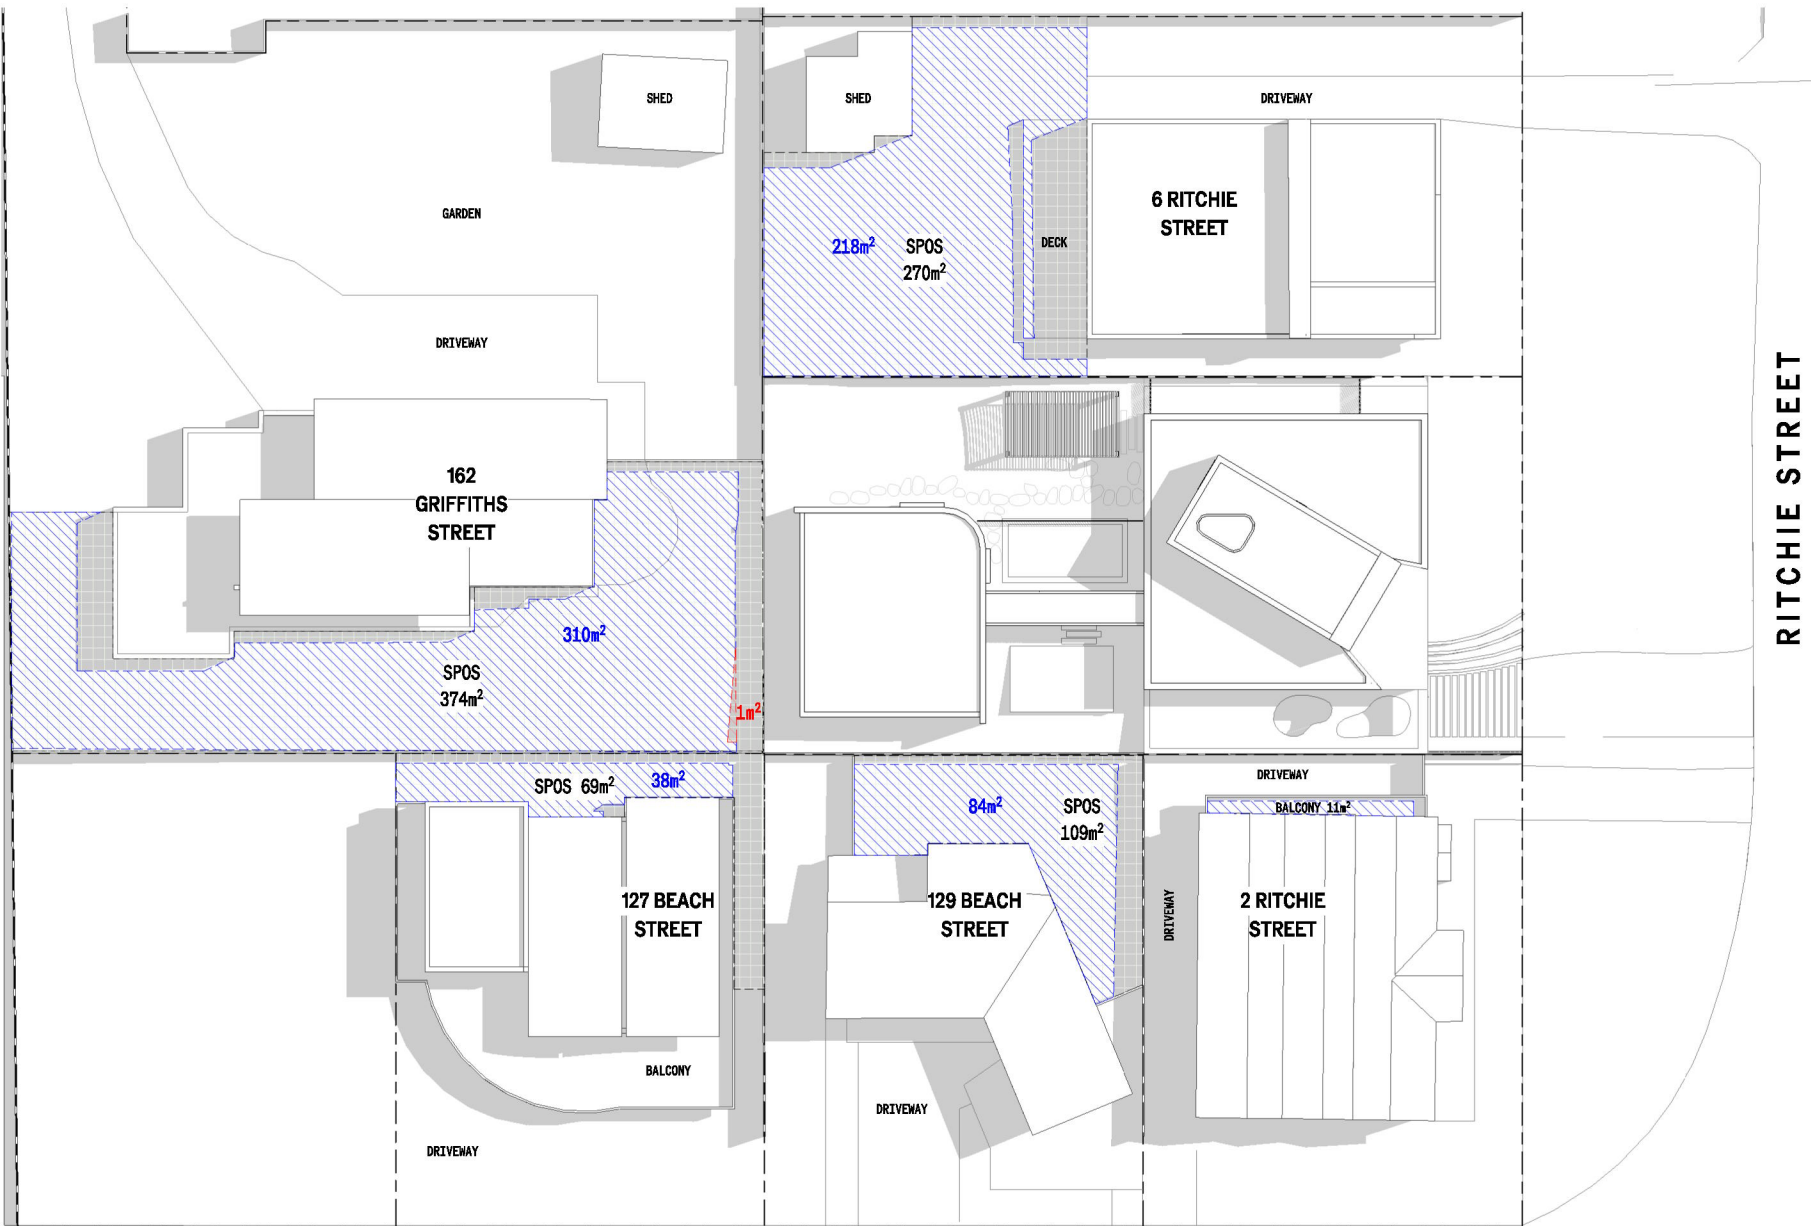

2 PROPOSED SHADOWS 12PM SEPT 22ND EQUINOX
1 : 400 @ A1

SHADOW CAST - 2 RITCHIE STREET

TOTAL SPOS AREA: 11m² (BALCONY)

	9AM	10AM	11AM	12PM	1PM	2PM	3PM
EXISTING UNSHADOWED SPOS	0m²	0.6m²	10m²	8m²	5m²	2m²	0m²
PROPOSED UNSHADOWED SPOS	0m²	0.6m²	10m²	8m²	5m²	2m²	0m²

No additional shadow cast

SHADOW CAST - 129 BEACH STREET

TOTAL SPOS AREA: 109m²

	9AM	10AM	11AM	12PM	1PM	2PM	3PM
EXISTING UNSHADOWED SPOS	37m²	65m²	84m²	84m²	81m²	77m²	72m²
PROPOSED UNSHADOWED SPOS	37m²	65m²	84m²	84m²	81m²	70m²	52m²

Min. 40m² receiving 5 hours of sunlight

SHADOW CAST - 127 BEACH STREET

TOTAL SPOS AREA: 69m²

	9AM	10AM	11AM	12PM	1PM	2PM	3PM
EXISTING UNSHADOWED SPOS	1.7m²	11m²	42m²	38m²	27m²	13m²	13m²
PROPOSED UNSHADOWED SPOS	1.7m²	11m²	42m²	38m²	27m²	13m²	13m²

No additional shadow cast

SHADOW CAST - 162 GRIFFITHS STREET

TOTAL SPOS AREA: 374m²

	9AM	10AM	11AM	12PM	1PM	2PM	3PM
EXISTING UNSHADOWED SPOS	222m²	287m²	324m²	31m²	285m²	249m²	201m²
PROPOSED UNSHADOWED SPOS	207m²	276m²	322m²	310m²	285m²	249m²	201m²

Min. 40m² receiving 5 hours of sunlight

SHADOW CAST - 6 RITCHIE STREET

TOTAL SPOS AREA: 270m²

	9AM	10AM	11AM	12PM	1PM	2PM	3PM
EXISTING UNSHADOWED SPOS	112m²	178m²	223m²	218m²	214m²	215m²	217m²
PROPOSED UNSHADOWED SPOS	106m²	178m²	223m²	218m²	214m²	215m²	217m²

Min. 40m² receiving 5 hours of sunlight

LEGEND

	SPOS		ADDITIONAL SHADOWED AREA
	EXISTING UNSHADOWED AREA		ADDITIONAL UNSHADOWED AREA

13.02.25	A	TP SUBMISSION 1	MT
DATE	REV	COMMENTS	

PROJECT

4 RITCHIE STREET, PORT FAIRY - VIC 3284
MOYNE SHIRE

STATUS
TOWN PLANNING


TITLE
SHADOW DIAGRAMS - 12PM

DRAWING NO.	DATE PUBLISHED
TP 303	24/03/2025
	SCALE (A2)
	AS INDICATED


Do not scale drawings.
All dimensions must be verified on site prior to commencement of works.
Information contained in this document is the copyright of Pandolfini Architects.
Use or copying of this document in whole or in part without written permission of Pandolfini Architects infringes copyright.

361 Clarendon St, South Melbourne
VIC 3205 Australia
info@pandolfini.com.au
03 9000 4899
ABN 77 600 572 165

PANDOLFINI

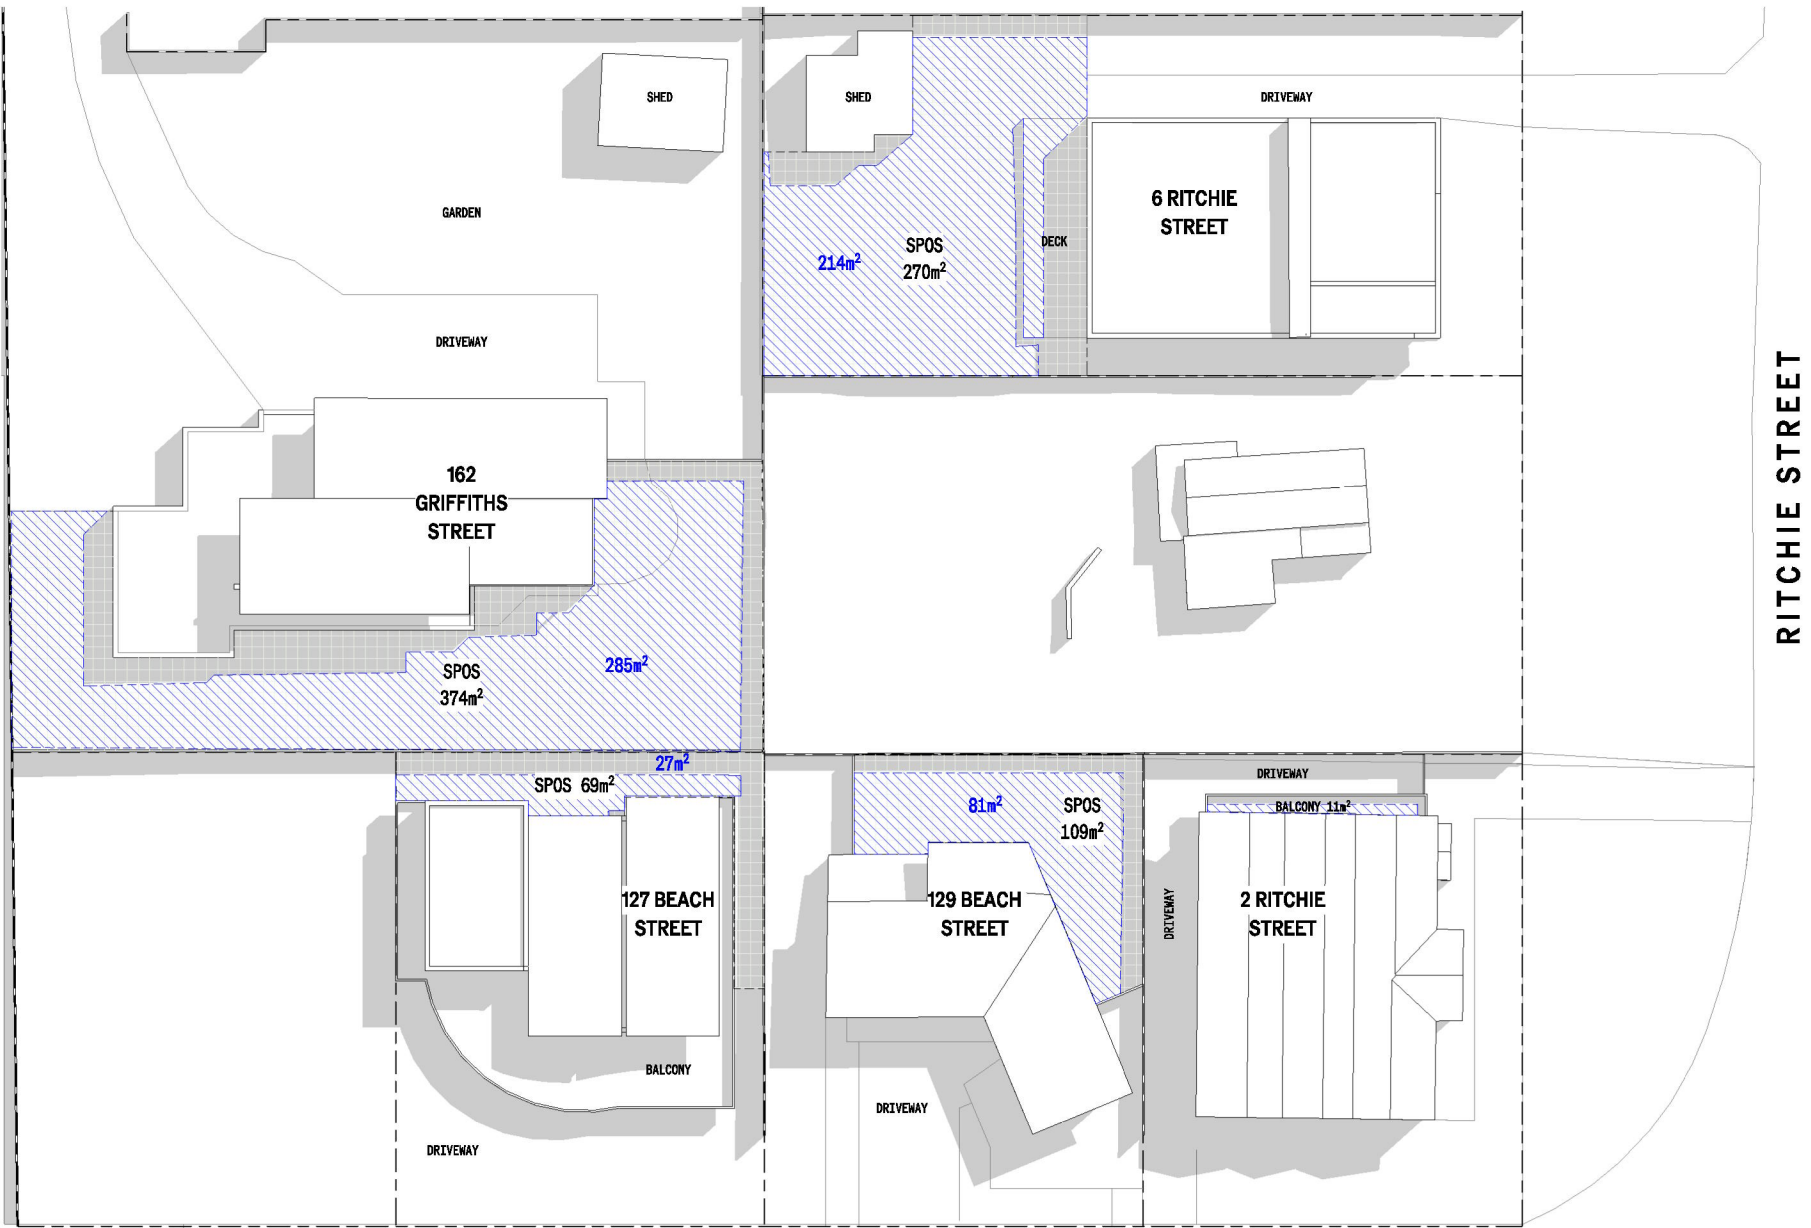

1 EXISTING SHADOWS 1PM SEPT 22ND EQUINOX
1 : 400 @ A1

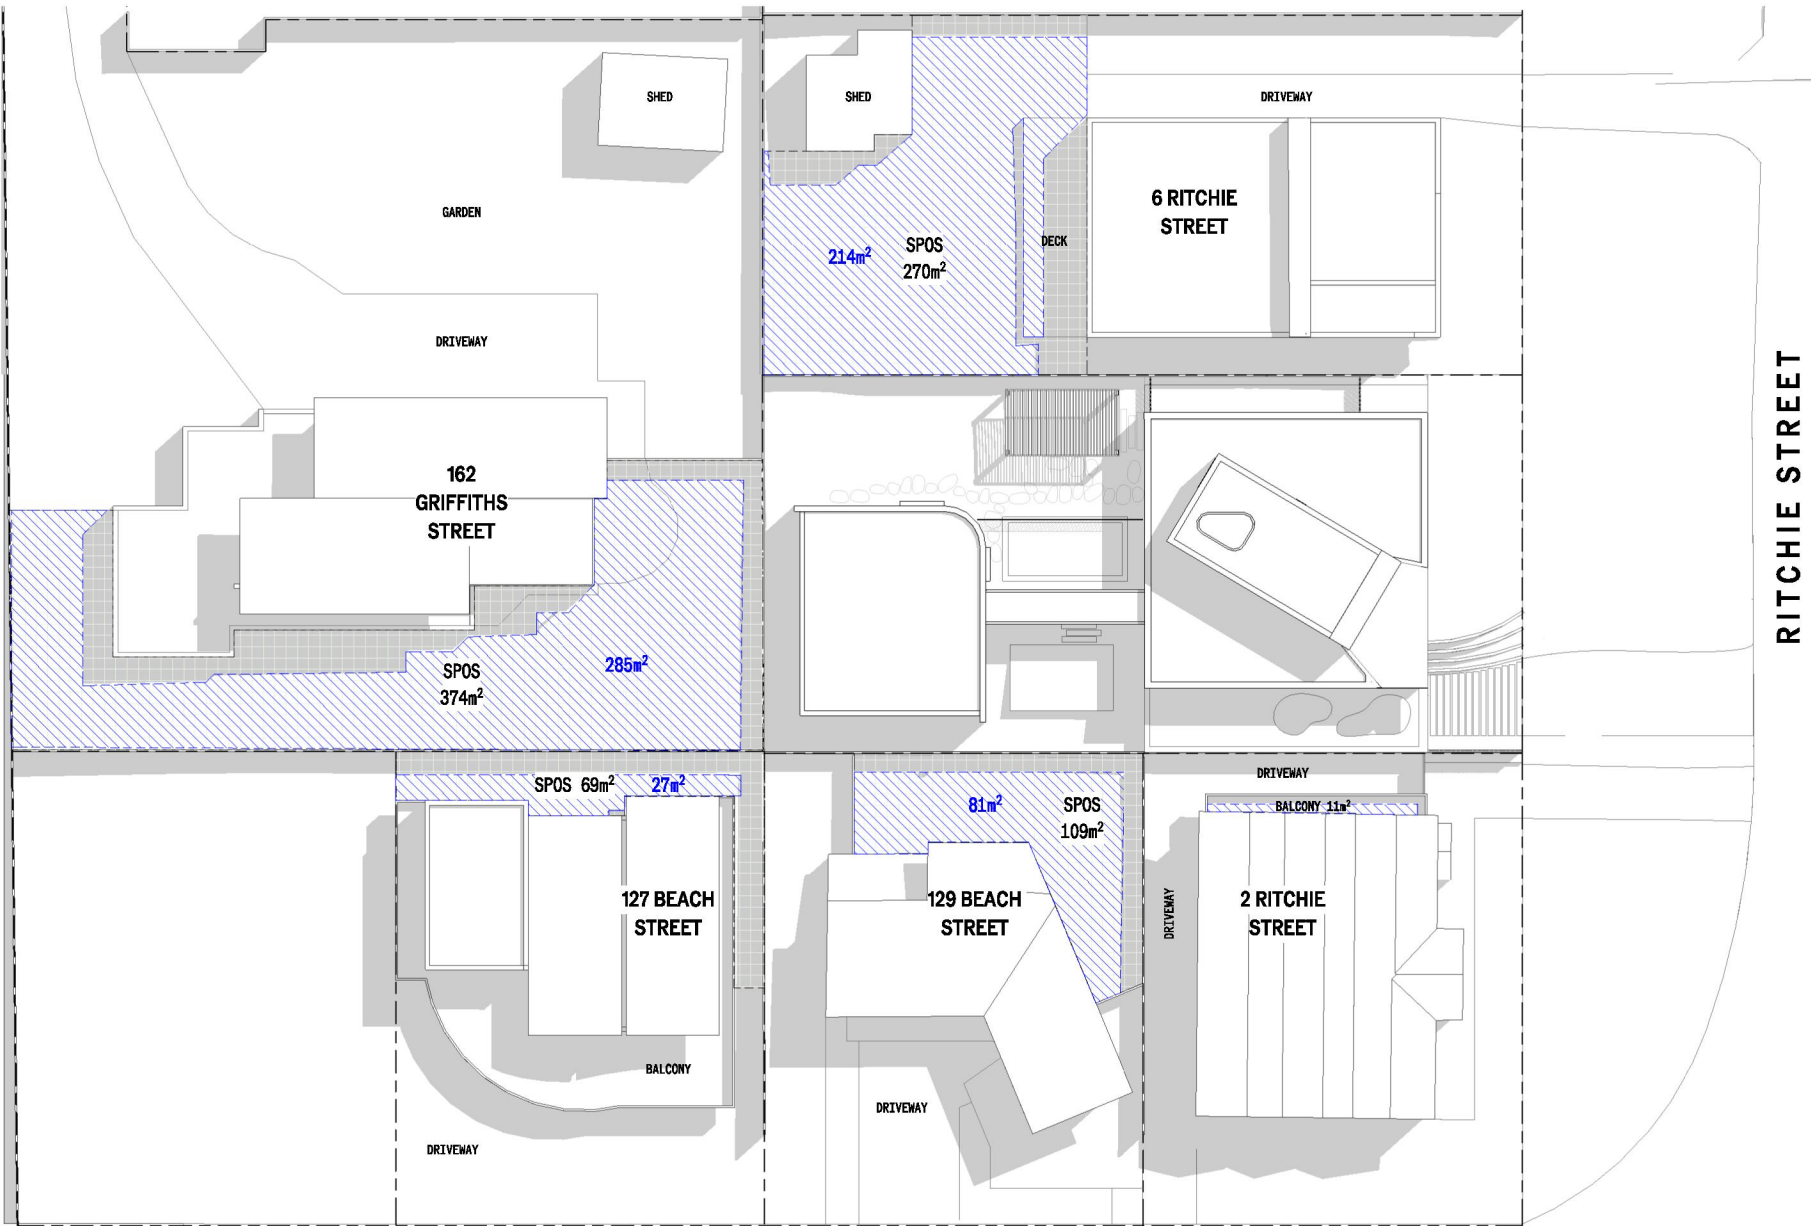

2 PROPOSED SHADOWS 1PM SEPT 22ND EQUINOX
1 : 400 @ A1

SHADOW CAST - 2 RITCHIE STREET							
TOTAL SPOS AREA: 11m² (BALCONY)							
	9AM	10AM	11AM	12PM	1PM	2PM	3PM
EXISTING UNSHADOWED SPOS	0m²	0.6m²	10m²	8m²	5m²	2m²	0m²
PROPOSED UNSHADOWED SPOS	0m²	0.6m²	10m²	8m²	5m²	2m²	0m²
No additional shadow cast							

SHADOW CAST - 129 BEACH STREET							
TOTAL SPOS AREA: 109m²							
	9AM	10AM	11AM	12PM	1PM	2PM	3PM
EXISTING UNSHADOWED SPOS	37m²	65m²	84m²	84m²	81m²	77m²	72m²
PROPOSED UNSHADOWED SPOS	37m²	65m²	84m²	84m²	81m²	70m²	52m²
Min. 40m² receiving 5 hours of sunlight							

SHADOW CAST - 127 BEACH STREET							
TOTAL SPOS AREA: 69m²							
	9AM	10AM	11AM	12PM	1PM	2PM	3PM
EXISTING UNSHADOWED SPOS	1.7m²	11m²	42m²	38m²	27m²	13m²	13m²
PROPOSED UNSHADOWED SPOS	1.7m²	11m²	42m²	38m²	27m²	13m²	13m²
No additional shadow cast							

SHADOW CAST - 162 GRIFFITHS STREET							
TOTAL SPOS AREA: 374m²							
	9AM	10AM	11AM	12PM	1PM	2PM	3PM
EXISTING UNSHADOWED SPOS	222m²	287m²	324m²	311m²	285m²	249m²	201m²
PROPOSED UNSHADOWED SPOS	207m²	276m²	322m²	310m²	285m²	249m²	201m²
Min. 40m² receiving 5 hours of sunlight							

SHADOW CAST - 6 RITCHIE STREET							
TOTAL SPOS AREA: 270m²							
	9AM	10AM	11AM	12PM	1PM	2PM	3PM
EXISTING UNSHADOWED SPOS	112m²	178m²	223m²	218m²	214m²	215m²	217m²
PROPOSED UNSHADOWED SPOS	106m²	178m²	223m²	218m²	214m²	215m²	217m²
Min. 40m² receiving 5 hours of sunlight							

LEGEND

	SPOS		ADDITIONAL SHADOWED AREA
	EXISTING UNSHADOWED AREA		ADDITIONAL UNSHADOWED AREA

13.02.25	A	TP SUBMISSION 1	MT
DATE	REV	COMMENTS	

CLIENT

PROJECT

4 RITCHIE STREET, PORT FAIRY - VIC 3284
MOYNE SHIRE

STATUS

TOWN PLANNING

TITLE

SHADOW DIAGRAMS - 1PM

DRAWING NO.

DATE PUBLISHED

TP 304
24/03/2025


SCALE (A2)

AS INDICATED


Do not scale drawings.
All dimensions must be verified on site prior to commencement of works.
Information contained in this document is the copyright of Pandolfini Architects.
Use or copying of this document in whole or in part without written permission of Pandolfini Architects infringes copyright.

361 Clarendon St, South Melbourne
VIC 3205 Australia
info@pandolfini.com.au
03 9000 4899
ABN 77 600 572 165

PANDOLFINI

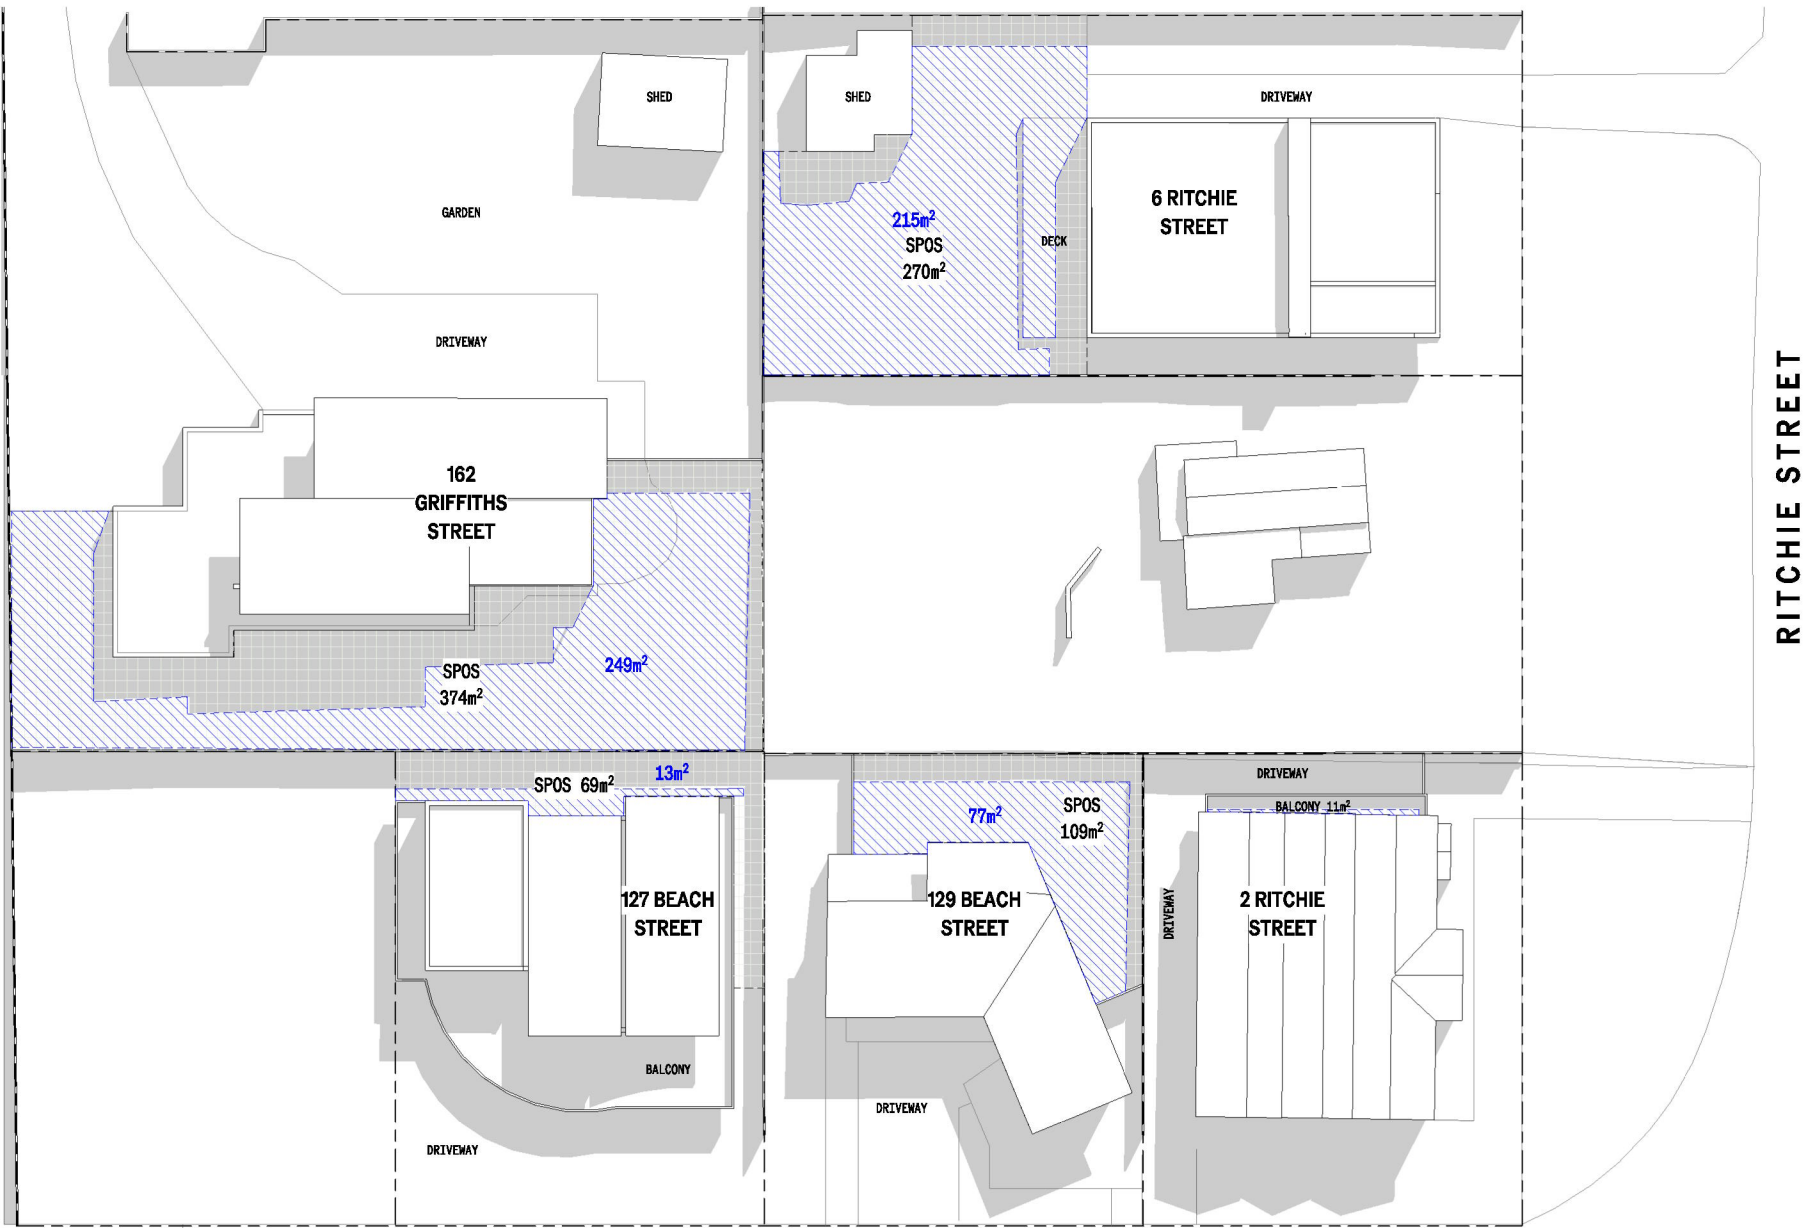

1 EXISTING SHADOWS 2PM SEPT 22ND EQUINOX
1 : 400 @ A1

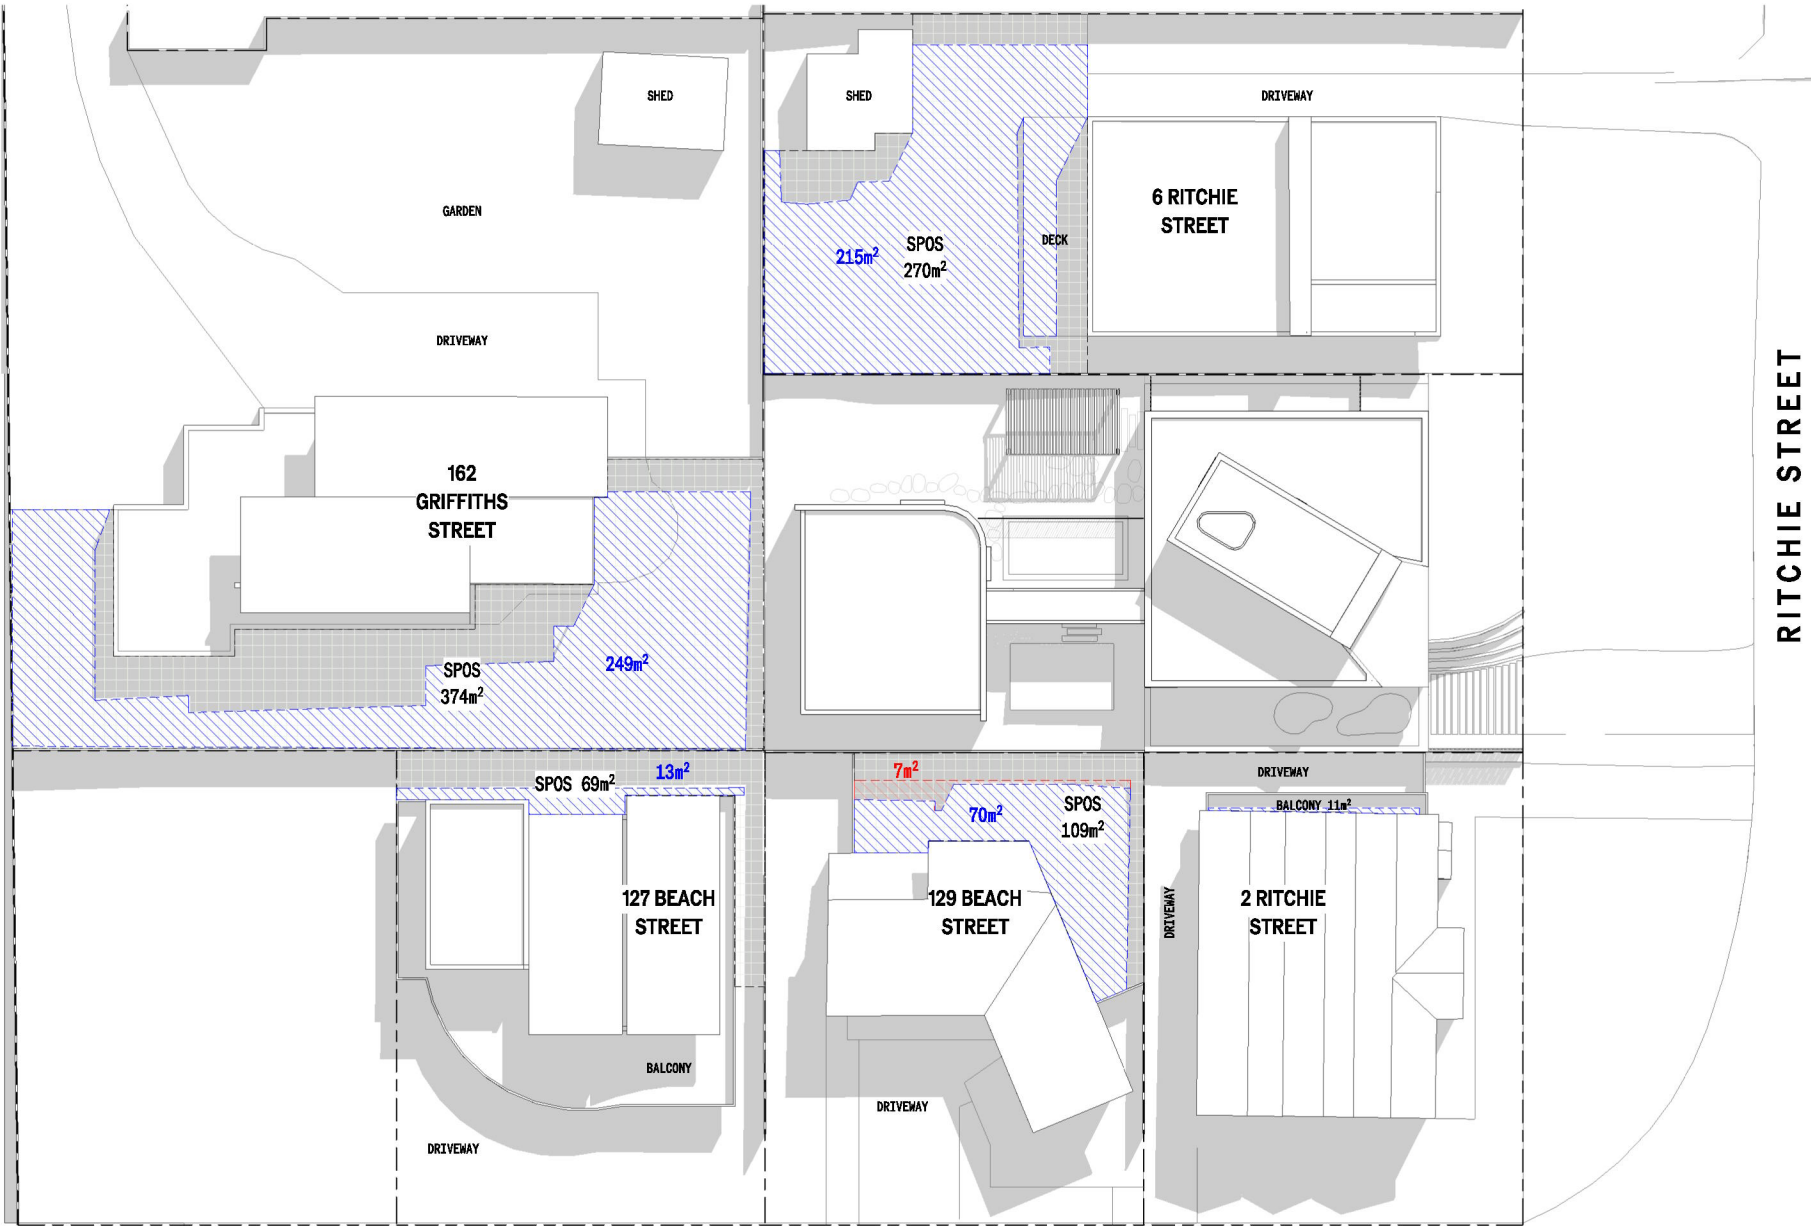

2 PROPOSED SHADOWS 2PM SEPT 22ND EQUINOX
1 : 400 @ A1

SHADOW CAST - 2 RITCHIE STREET

TOTAL SPOS AREA: 11m² (BALCONY)

	9AM	10AM	11AM	12PM	1PM	2PM	3PM
EXISTING UNSHADOWED SPOS	0m ²	0.6m ²	10m ²	8m ²	5m ²	2m ²	0m ²
PROPOSED UNSHADOWED SPOS	0m ²	0.6m ²	10m ²	8m ²	5m ²	2m ²	0m ²

No additional shadow cast

SHADOW CAST - 129 BEACH STREET

TOTAL SPOS AREA: 109m²

	9AM	10AM	11AM	12PM	1PM	2PM	3PM
EXISTING UNSHADOWED SPOS	37m ²	65m ²	84m ²	84m ²	81m ²	77m ²	72m ²
PROPOSED UNSHADOWED SPOS	37m ²	65m ²	84m ²	84m ²	81m ²	70m ²	52m ²

Min. 40m² receiving 5 hours of sunlight

SHADOW CAST - 127 BEACH STREET

TOTAL SPOS AREA: 69m²

	9AM	10AM	11AM	12PM	1PM	2PM	3PM
EXISTING UNSHADOWED SPOS	1.7m ²	11m ²	42m ²	38m ²	27m ²	13m ²	13m ²
PROPOSED UNSHADOWED SPOS	1.7m ²	11m ²	42m ²	38m ²	27m ²	13m ²	13m ²

No additional shadow cast

SHADOW CAST - 162 GRIFFITHS STREET

TOTAL SPOS AREA: 374m²

	9AM	10AM	11AM	12PM	1PM	2PM	3PM
EXISTING UNSHADOWED SPOS	222m ²	287m ²	324m ²	311m ²	285m ²	249m ²	201m ²
PROPOSED UNSHADOWED SPOS	207m ²	276m ²	322m ²	310m ²	285m ²	249m ²	201m ²

Min. 40m² receiving 5 hours of sunlight

SHADOW CAST - 6 RITCHIE STREET

TOTAL SPOS AREA: 270m²

	9AM	10AM	11AM	12PM	1PM	2PM	3PM
EXISTING UNSHADOWED SPOS	112m ²	178m ²	223m ²	218m ²	214m ²	215m ²	217m ²
PROPOSED UNSHADOWED SPOS	106m ²	178m ²	223m ²	218m ²	214m ²	215m ²	217m ²

Min. 40m² receiving 5 hours of sunlight

LEGEND

	SPOS		ADDITIONAL SHADOWED AREA
	EXISTING UNSHADOWED AREA		ADDITIONAL UNSHADOWED AREA

13.02.25	A	TP SUBMISSION 1	MT
DATE	REV	COMMENTS	

PROJECT

4 RITCHIE STREET, PORT FAIRY - VIC 3284
MOYNE SHIRE

STATUS
TOWN PLANNING


TITLE
SHADOW DIAGRAMS - 2PM

DRAWING NO.	DATE PUBLISHED
TP 305	24/03/2025
SCALE (A2)	AS INDICATED


Do not scale drawings.
All dimensions must be verified on site prior to commencement of works.
Information contained in this document is the copyright of Pandolfini Architects.
Use or copying of this document in whole or in part without written permission of Pandolfini Architects infringes copyright.

361 Clarendon St, South Melbourne
VIC 3205 Australia
info@pandolfini.com.au
03 9000 4899
ABN 77 600 572 165

PANDOLFINI

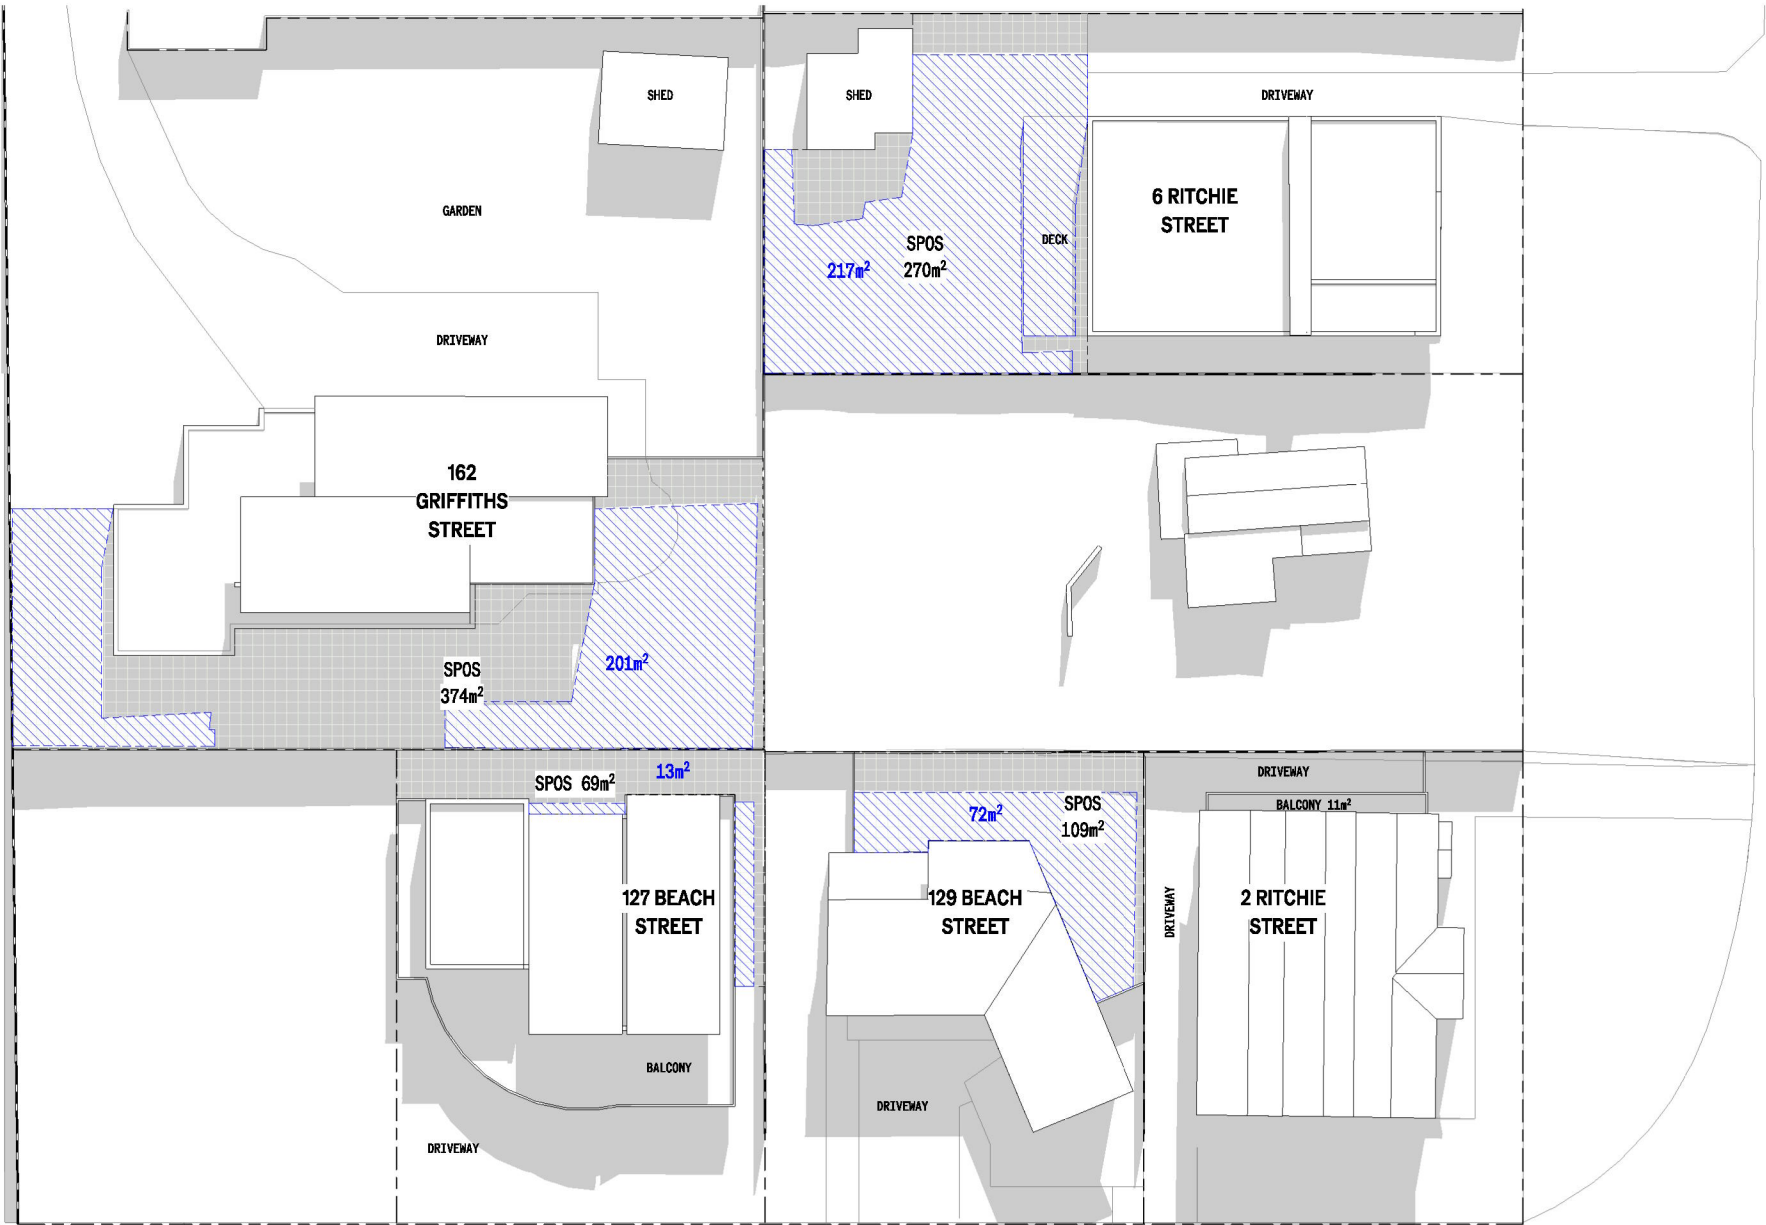

1 EXISTING SHADOWS 3PM SEPT 22ND EQUINOX
1 : 400 @ A1

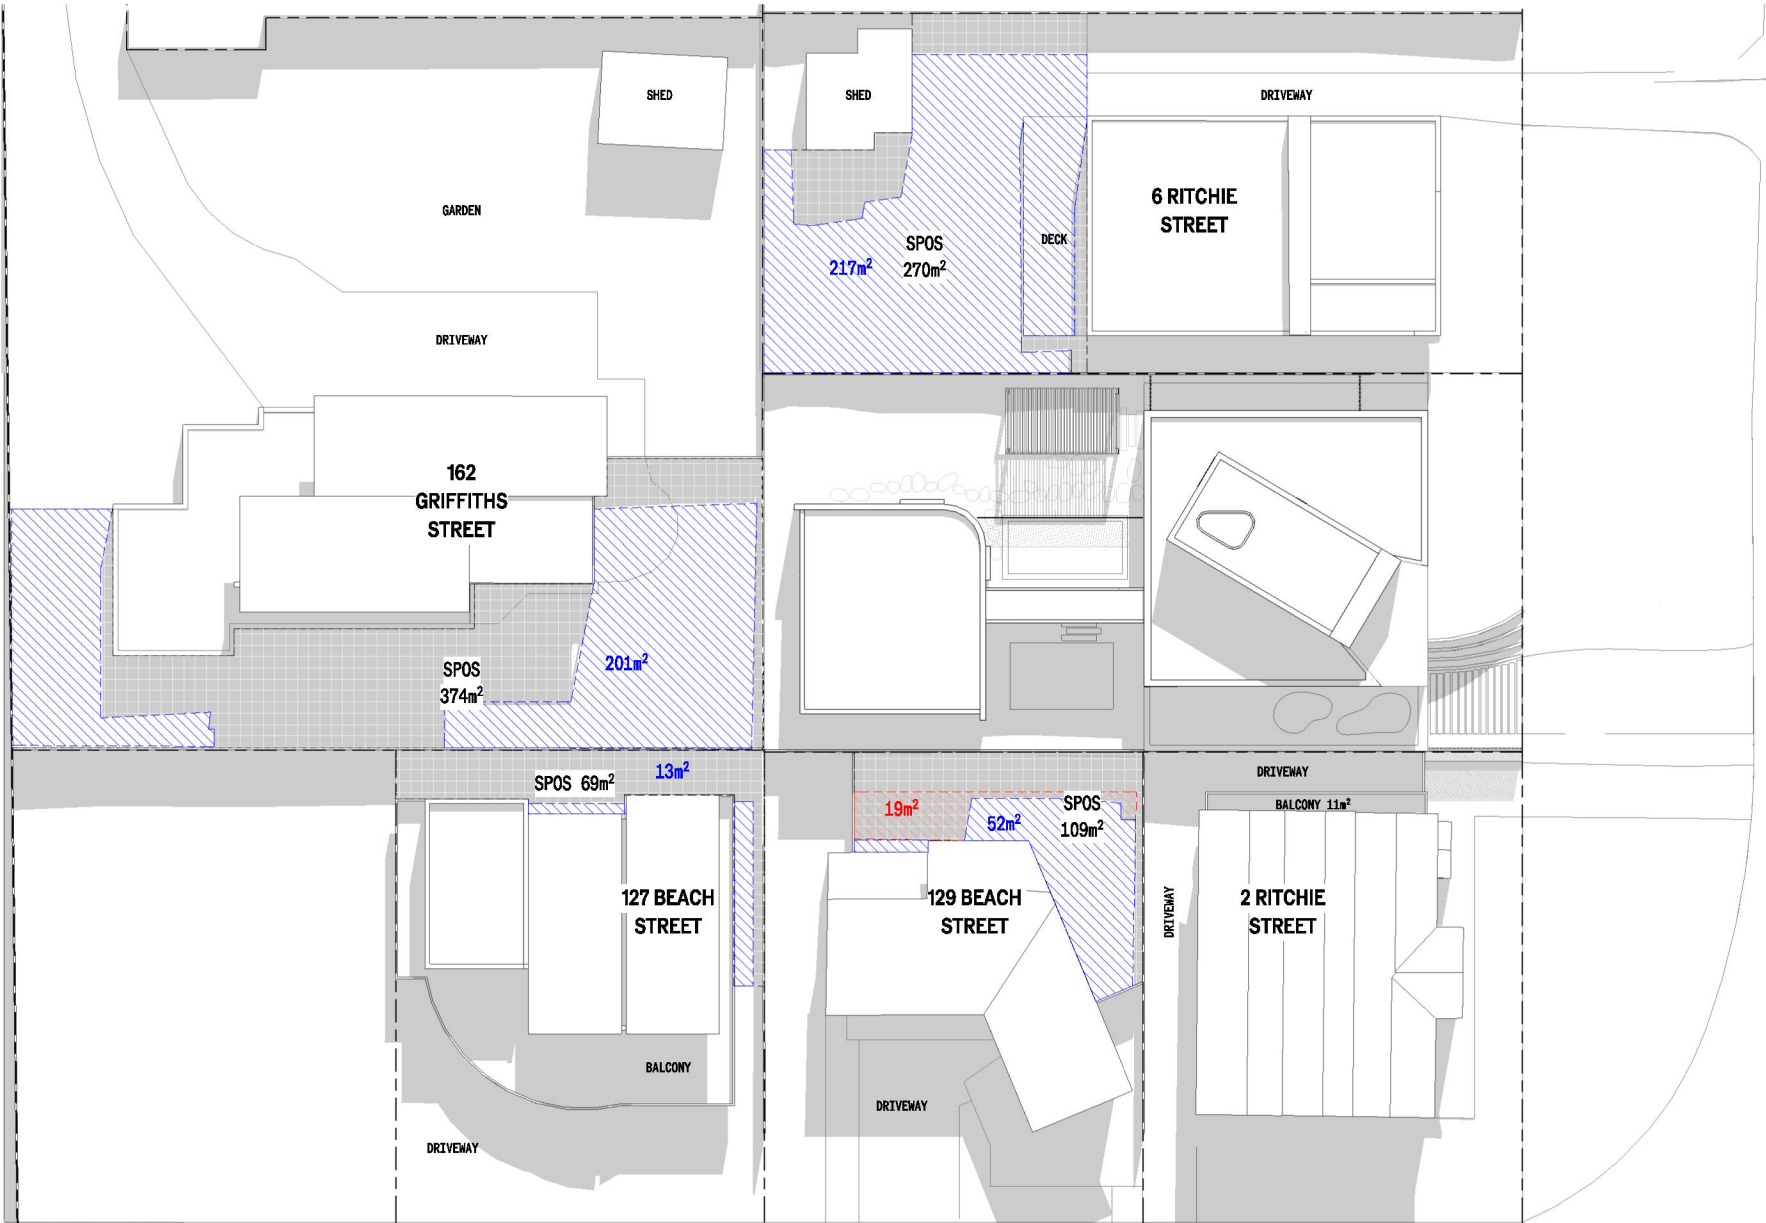

2 PROPOSED SHADOWS 3PM SEPT 22ND EQUINOX
1 : 400 @ A1

SHADOW CAST - 2 RITCHIE STREET

TOTAL SPOS AREA: 11m² (BALCONY)

	9AM	10AM	11AM	12PM	1PM	2PM	3PM
EXISTING UNSHADOWED SPOS	0m²	0.6m²	10m²	8m²	5m²	2m²	0m²
PROPOSED UNSHADOWED SPOS	0m²	0.6m²	10m²	8m²	5m²	2m²	0m²

No additional shadow cast

SHADOW CAST - 129 BEACH STREET

TOTAL SPOS AREA: 109m²

	9AM	10AM	11AM	12PM	1PM	2PM	3PM
EXISTING UNSHADOWED SPOS	37m²	65m²	84m²	84m²	81m²	77m²	72m²
PROPOSED UNSHADOWED SPOS	37m²	65m²	84m²	84m²	81m²	70m²	52m²

Min. 40m² receiving 5 hours of sunlight

SHADOW CAST - 127 BEACH STREET

TOTAL SPOS AREA: 69m²

	9AM	10AM	11AM	12PM	1PM	2PM	3PM
EXISTING UNSHADOWED SPOS	1.7m²	11m²	42m²	38m²	27m²	13m²	13m²
PROPOSED UNSHADOWED SPOS	1.7m²	11m²	42m²	38m²	27m²	13m²	13m²

No additional shadow cast

SHADOW CAST - 162 GRIFFITHS STREET

TOTAL SPOS AREA: 374m²

	9AM	10AM	11AM	12PM	1PM	2PM	3PM
EXISTING UNSHADOWED SPOS	222m²	287m²	324m²	311m²	285m²	249m²	201m²
PROPOSED UNSHADOWED SPOS	207m²	276m²	322m²	310m²	285m²	249m²	201m²

Min. 40m² receiving 5 hours of sunlight

SHADOW CAST - 6 RITCHIE STREET

TOTAL SPOS AREA: 270m²

	9AM	10AM	11AM	12PM	1PM	2PM	3PM
EXISTING UNSHADOWED SPOS	112m²	178m²	223m²	218m²	214m²	215m²	217m²
PROPOSED UNSHADOWED SPOS	106m²	178m²	223m²	218m²	214m²	215m²	217m²

Min. 40m² receiving 5 hours of sunlight

LEGEND

	SPOS		ADDITIONAL SHADOWED AREA
	EXISTING UNSHADOWED AREA		ADDITIONAL UNSHADOWED AREA

13.02.25	A	TP SUBMISSION 1	MT
DATE	REV	COMMENTS	

CLIENT

PROJECT

4 RITCHIE STREET, PORT FAIRY - VIC 3284
MOYNE SHIRE

STATUS

TOWN PLANNING

TITLE

SHADOW DIAGRAMS - 3PM









DRAWING NO.	DATE PUBLISHED
TP 306	24/03/2025





SCALE (A2)	AS INDICATED
------------	--------------

Do not scale drawings.
All dimensions must be verified on site prior to commencement of works.
Information contained in this document is the copyright of Pandolfini Architects.
Use or copying of this document in whole or in part without written permission of Pandolfini Architects infringes copyright.

361 Clarendon St, South Melbourne
VIC 3205 Australia
info@pandolfini.com.au
03 9000 4899
ABN 77 600 572 165

PANDOLFINI

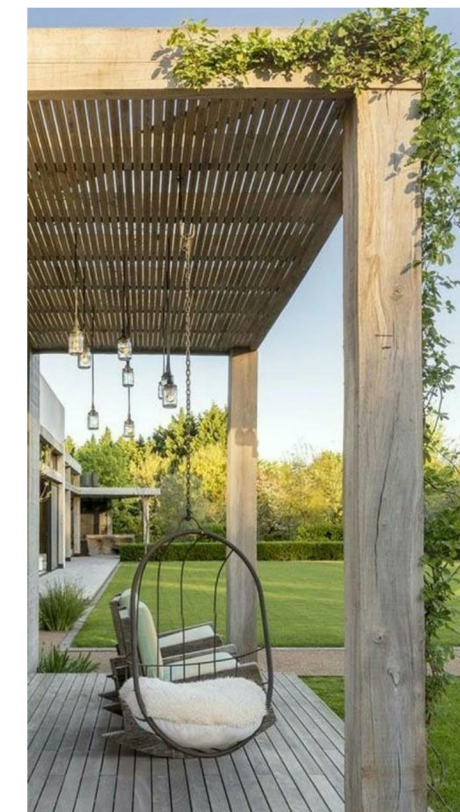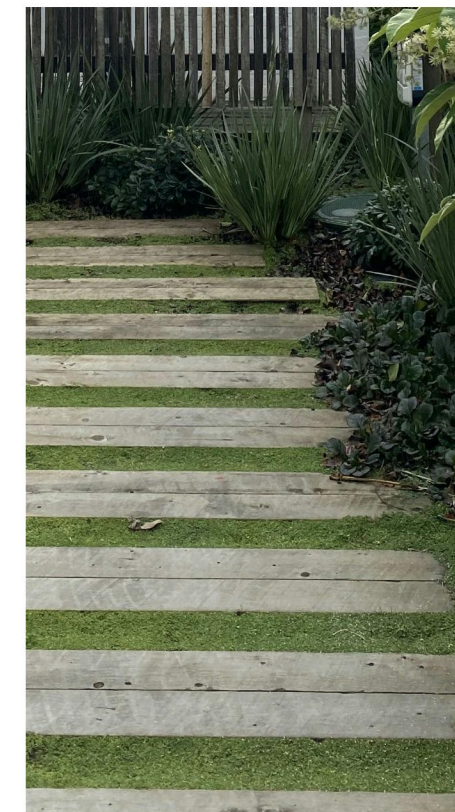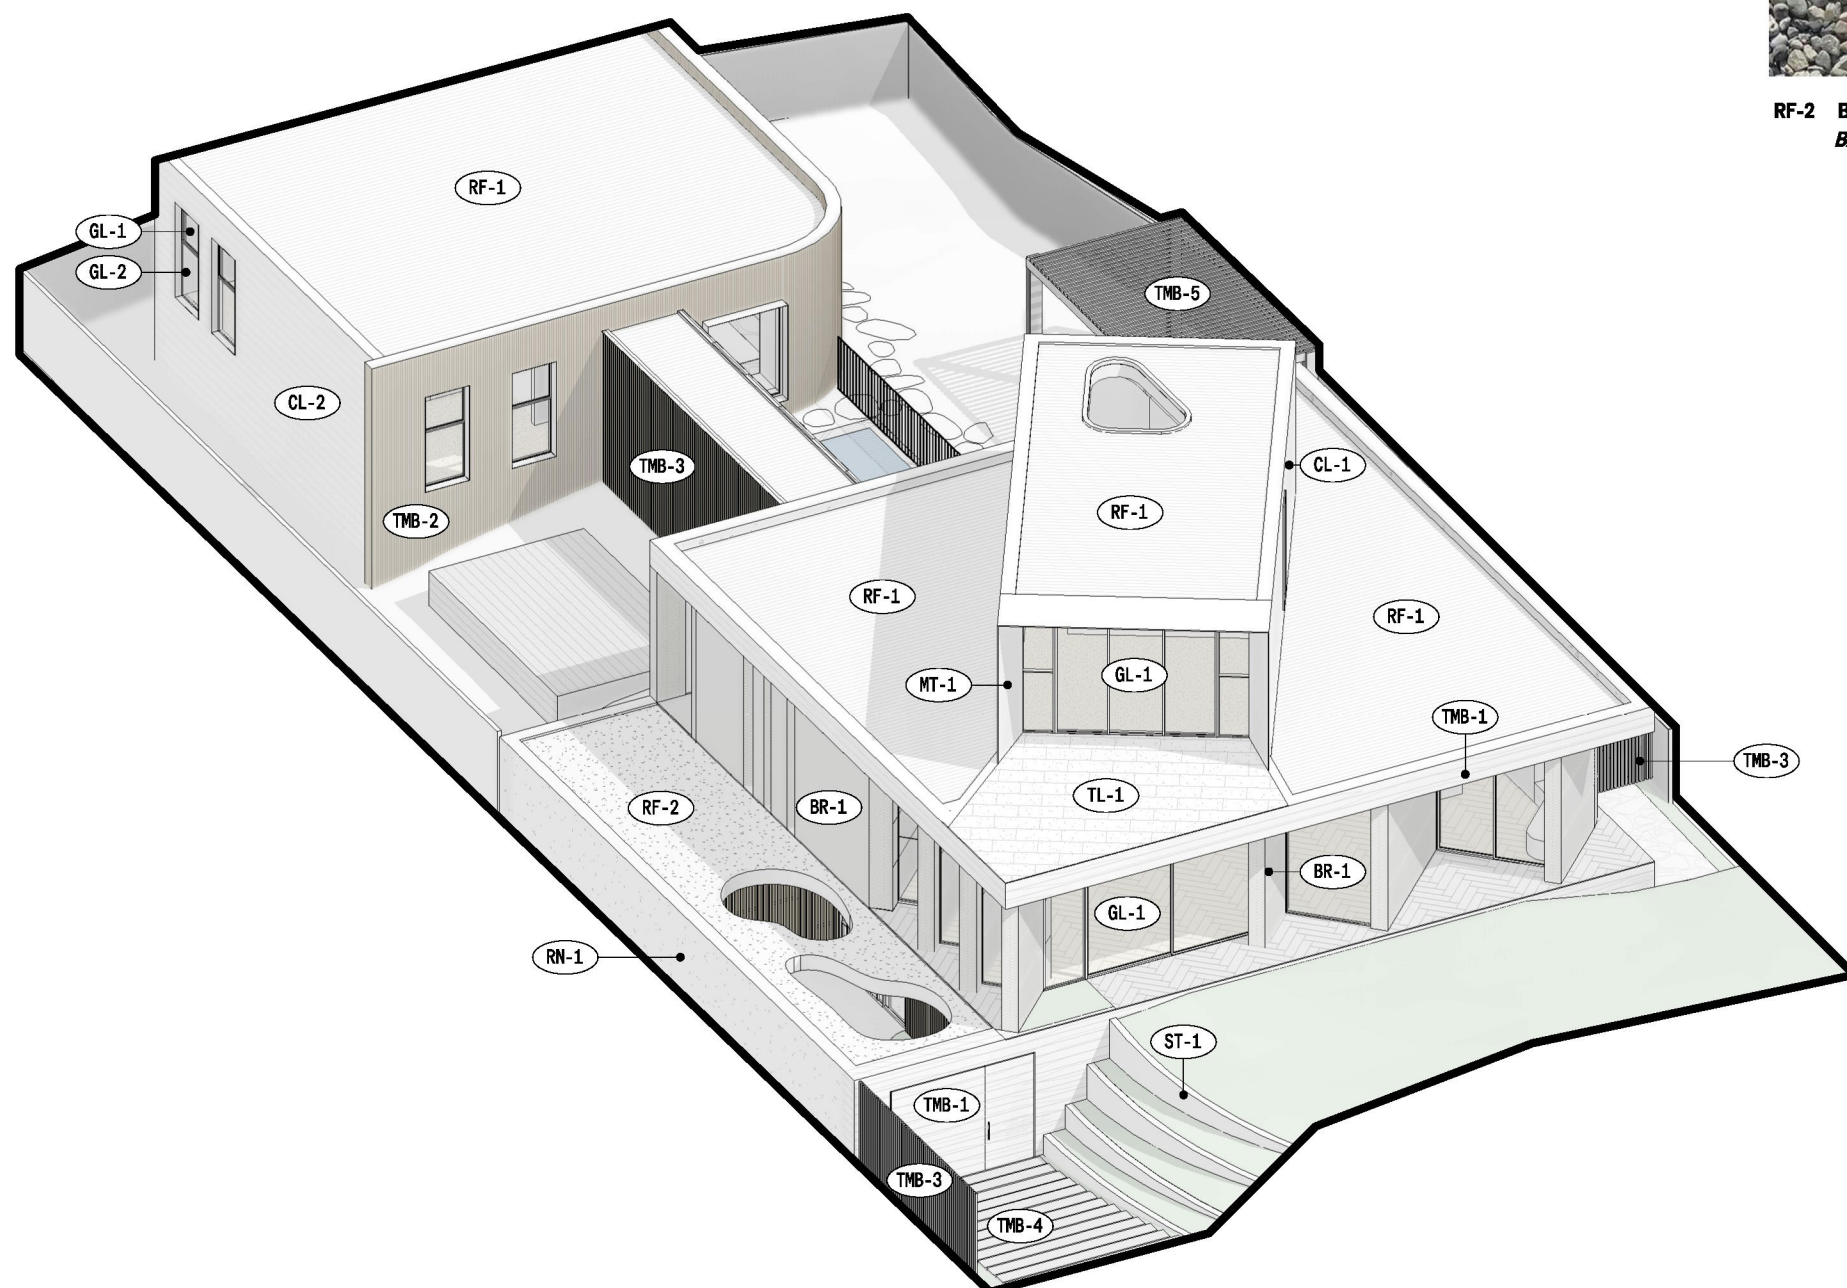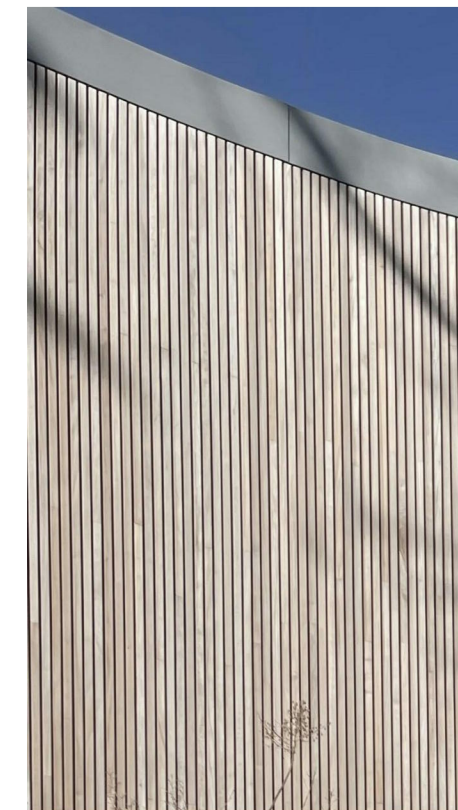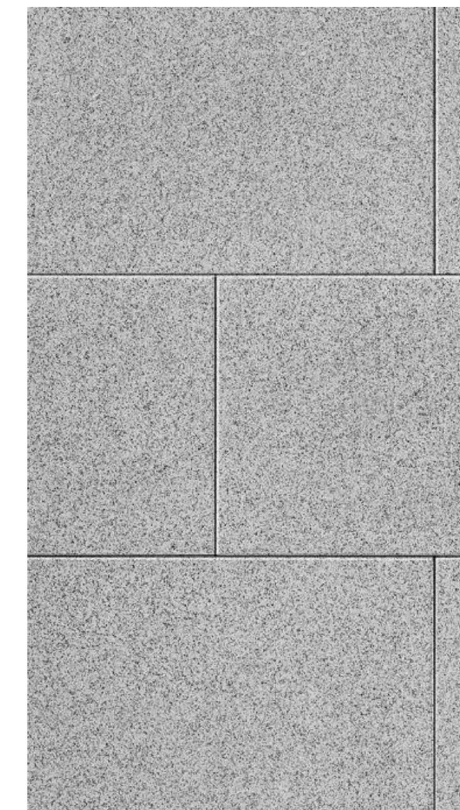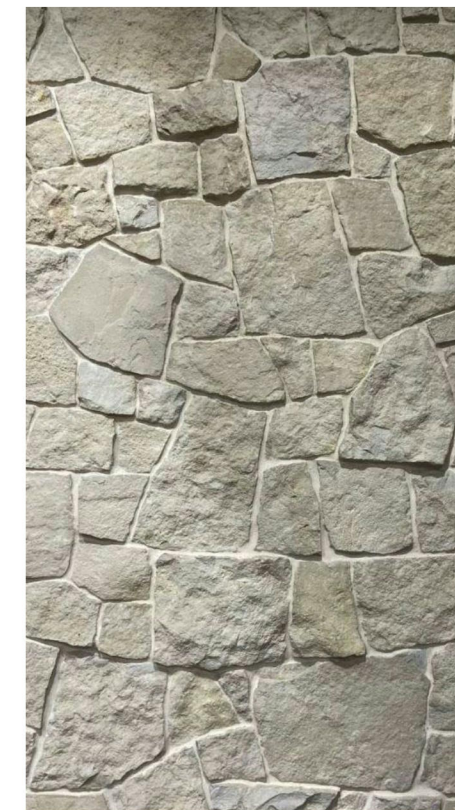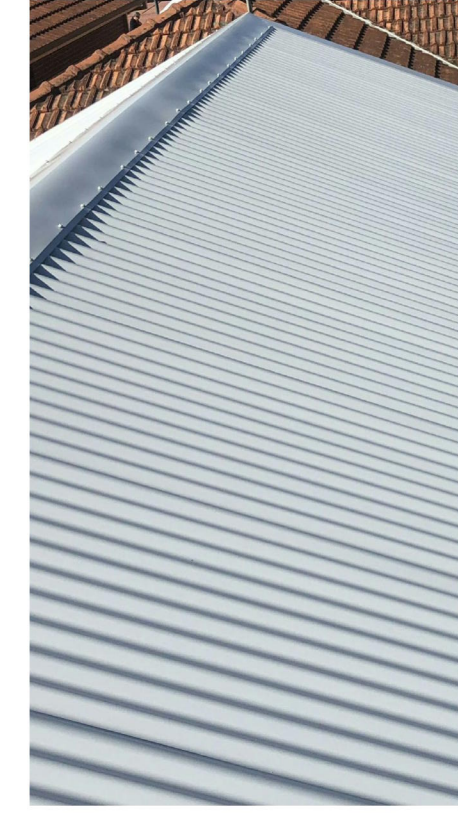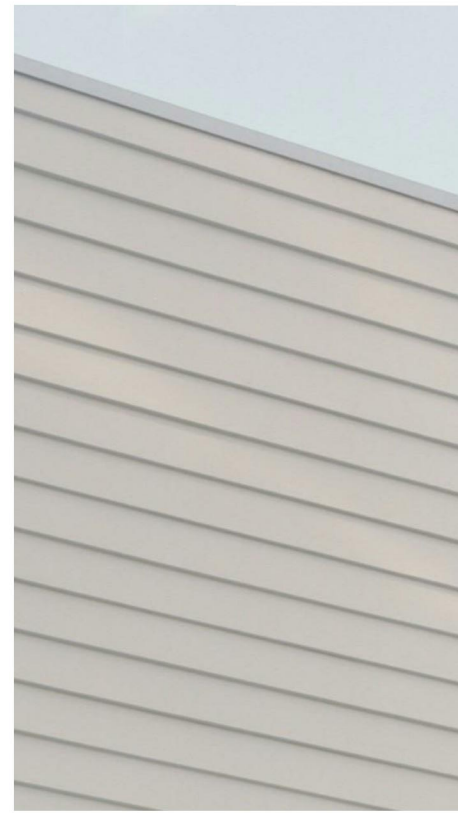[illegible]

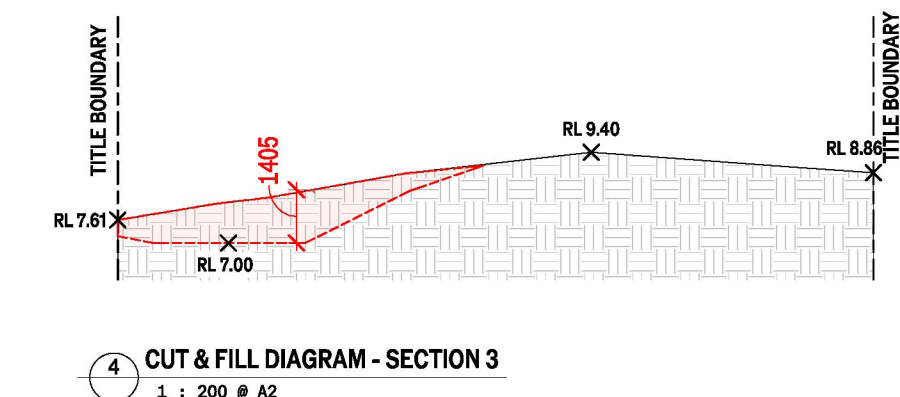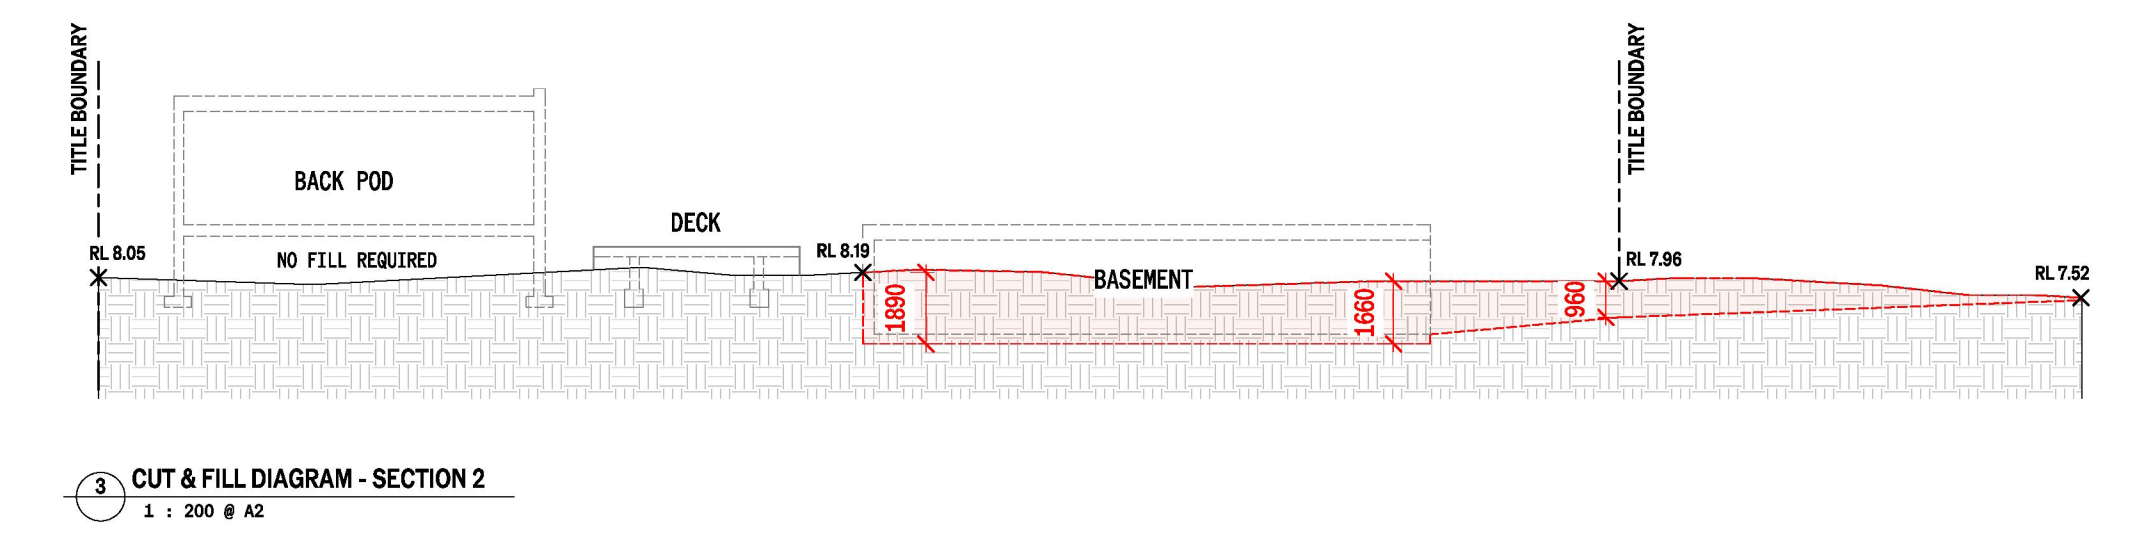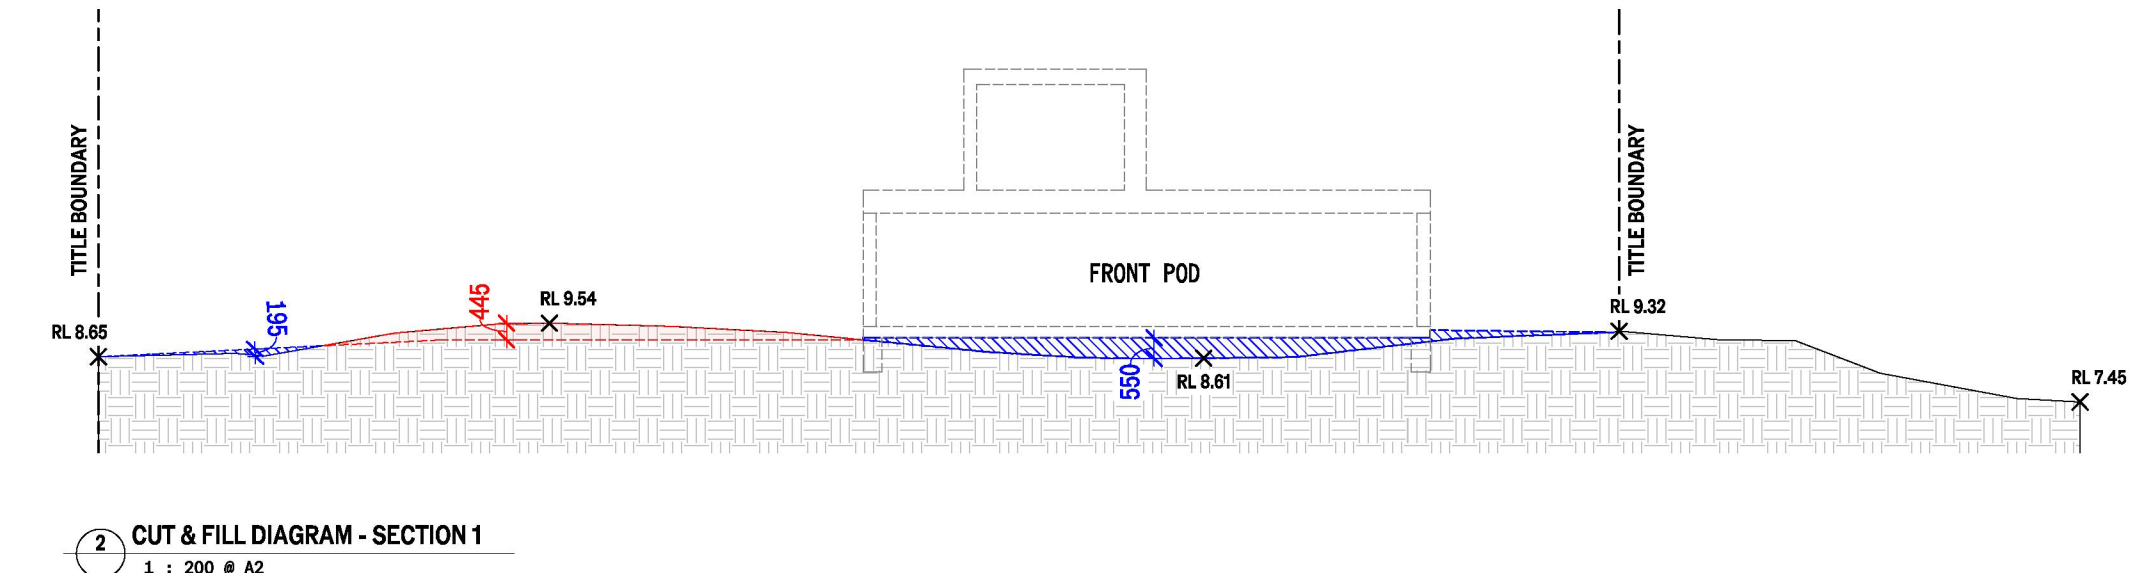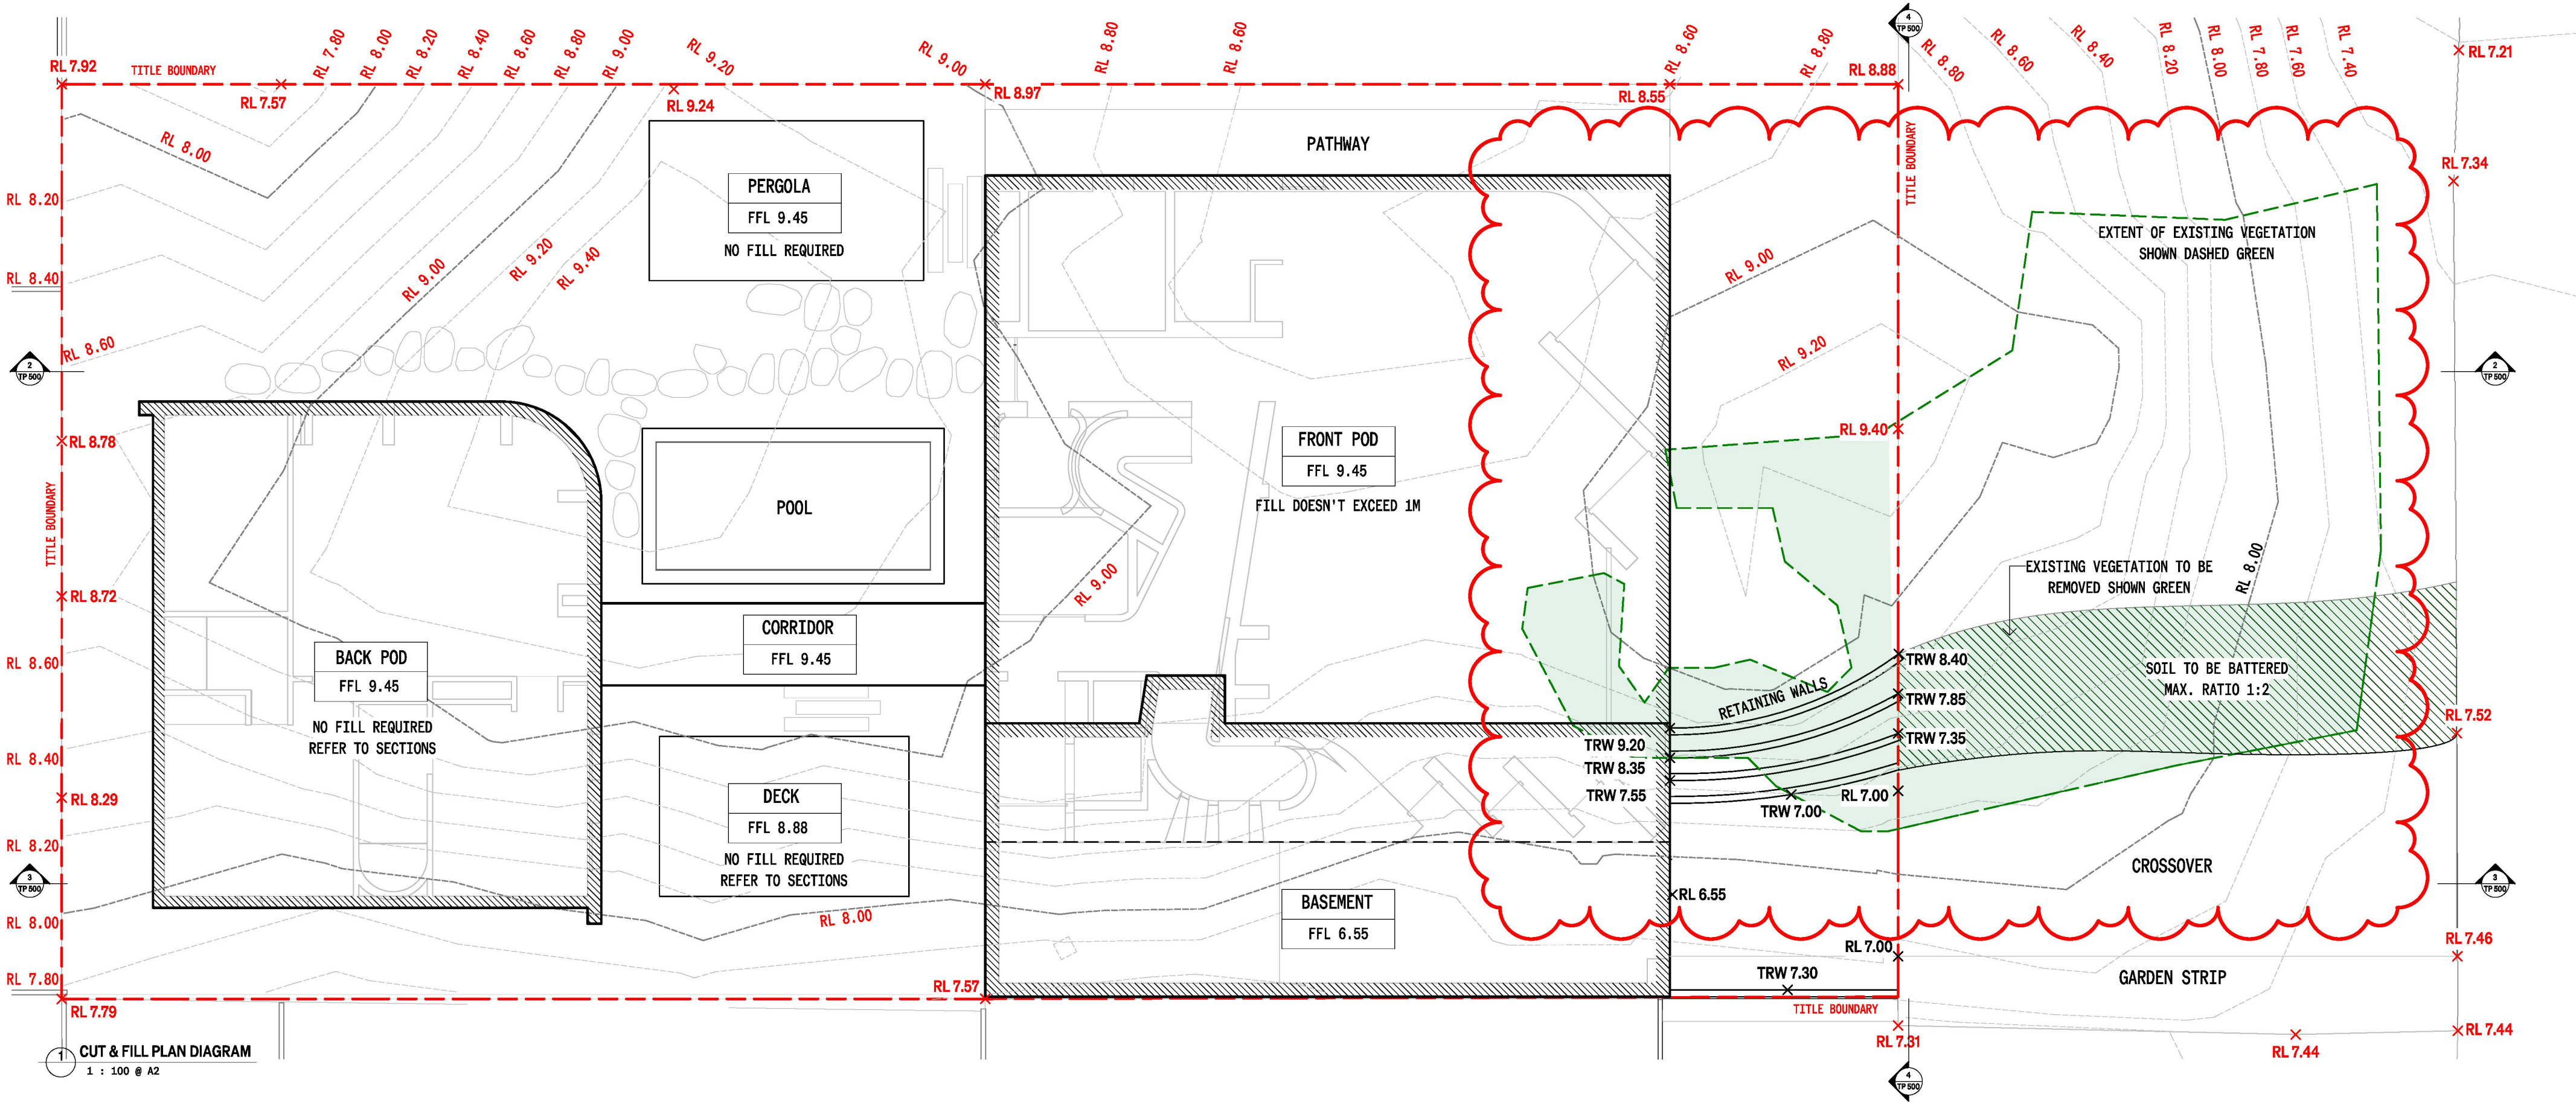

LEGEND

- VEGETATION TO BE REMOVED
- FILL
- CUT
- BATTERED GROUND
- RL 0.00 EXISTING LEVEL
- RL 0.00 NEW LEVEL
- TRW 0.00 TOP OF RETAINING WALL
- EXISTING CONTOURS

PROJECT

4 RITCHIE STREET, PORT FAIRY - VIC 3284
MOYNE SHIRE

STATUS

TOWN PLANNING

TITLE

CUT & FILL DIAGRAM

DRAWING NO.

TP 500

DATE PUBLISHED

24/03/2025

SCALE (A2)

AS INDICATED

Do not scale drawings.

All dimensions must be verified on site prior to commencement of works.

Information contained in this document is the copyright of Pandolfini Architects. Use or copying of this document in whole or in part without written permission of Pandolfini Architects infringes copyright.

361 Clarendon St. South Melbourne
VIC 3205 Australia
info@pandolfini.com.au
03 9000 4899
ABN 77 600 572 165

PANDOLFINI