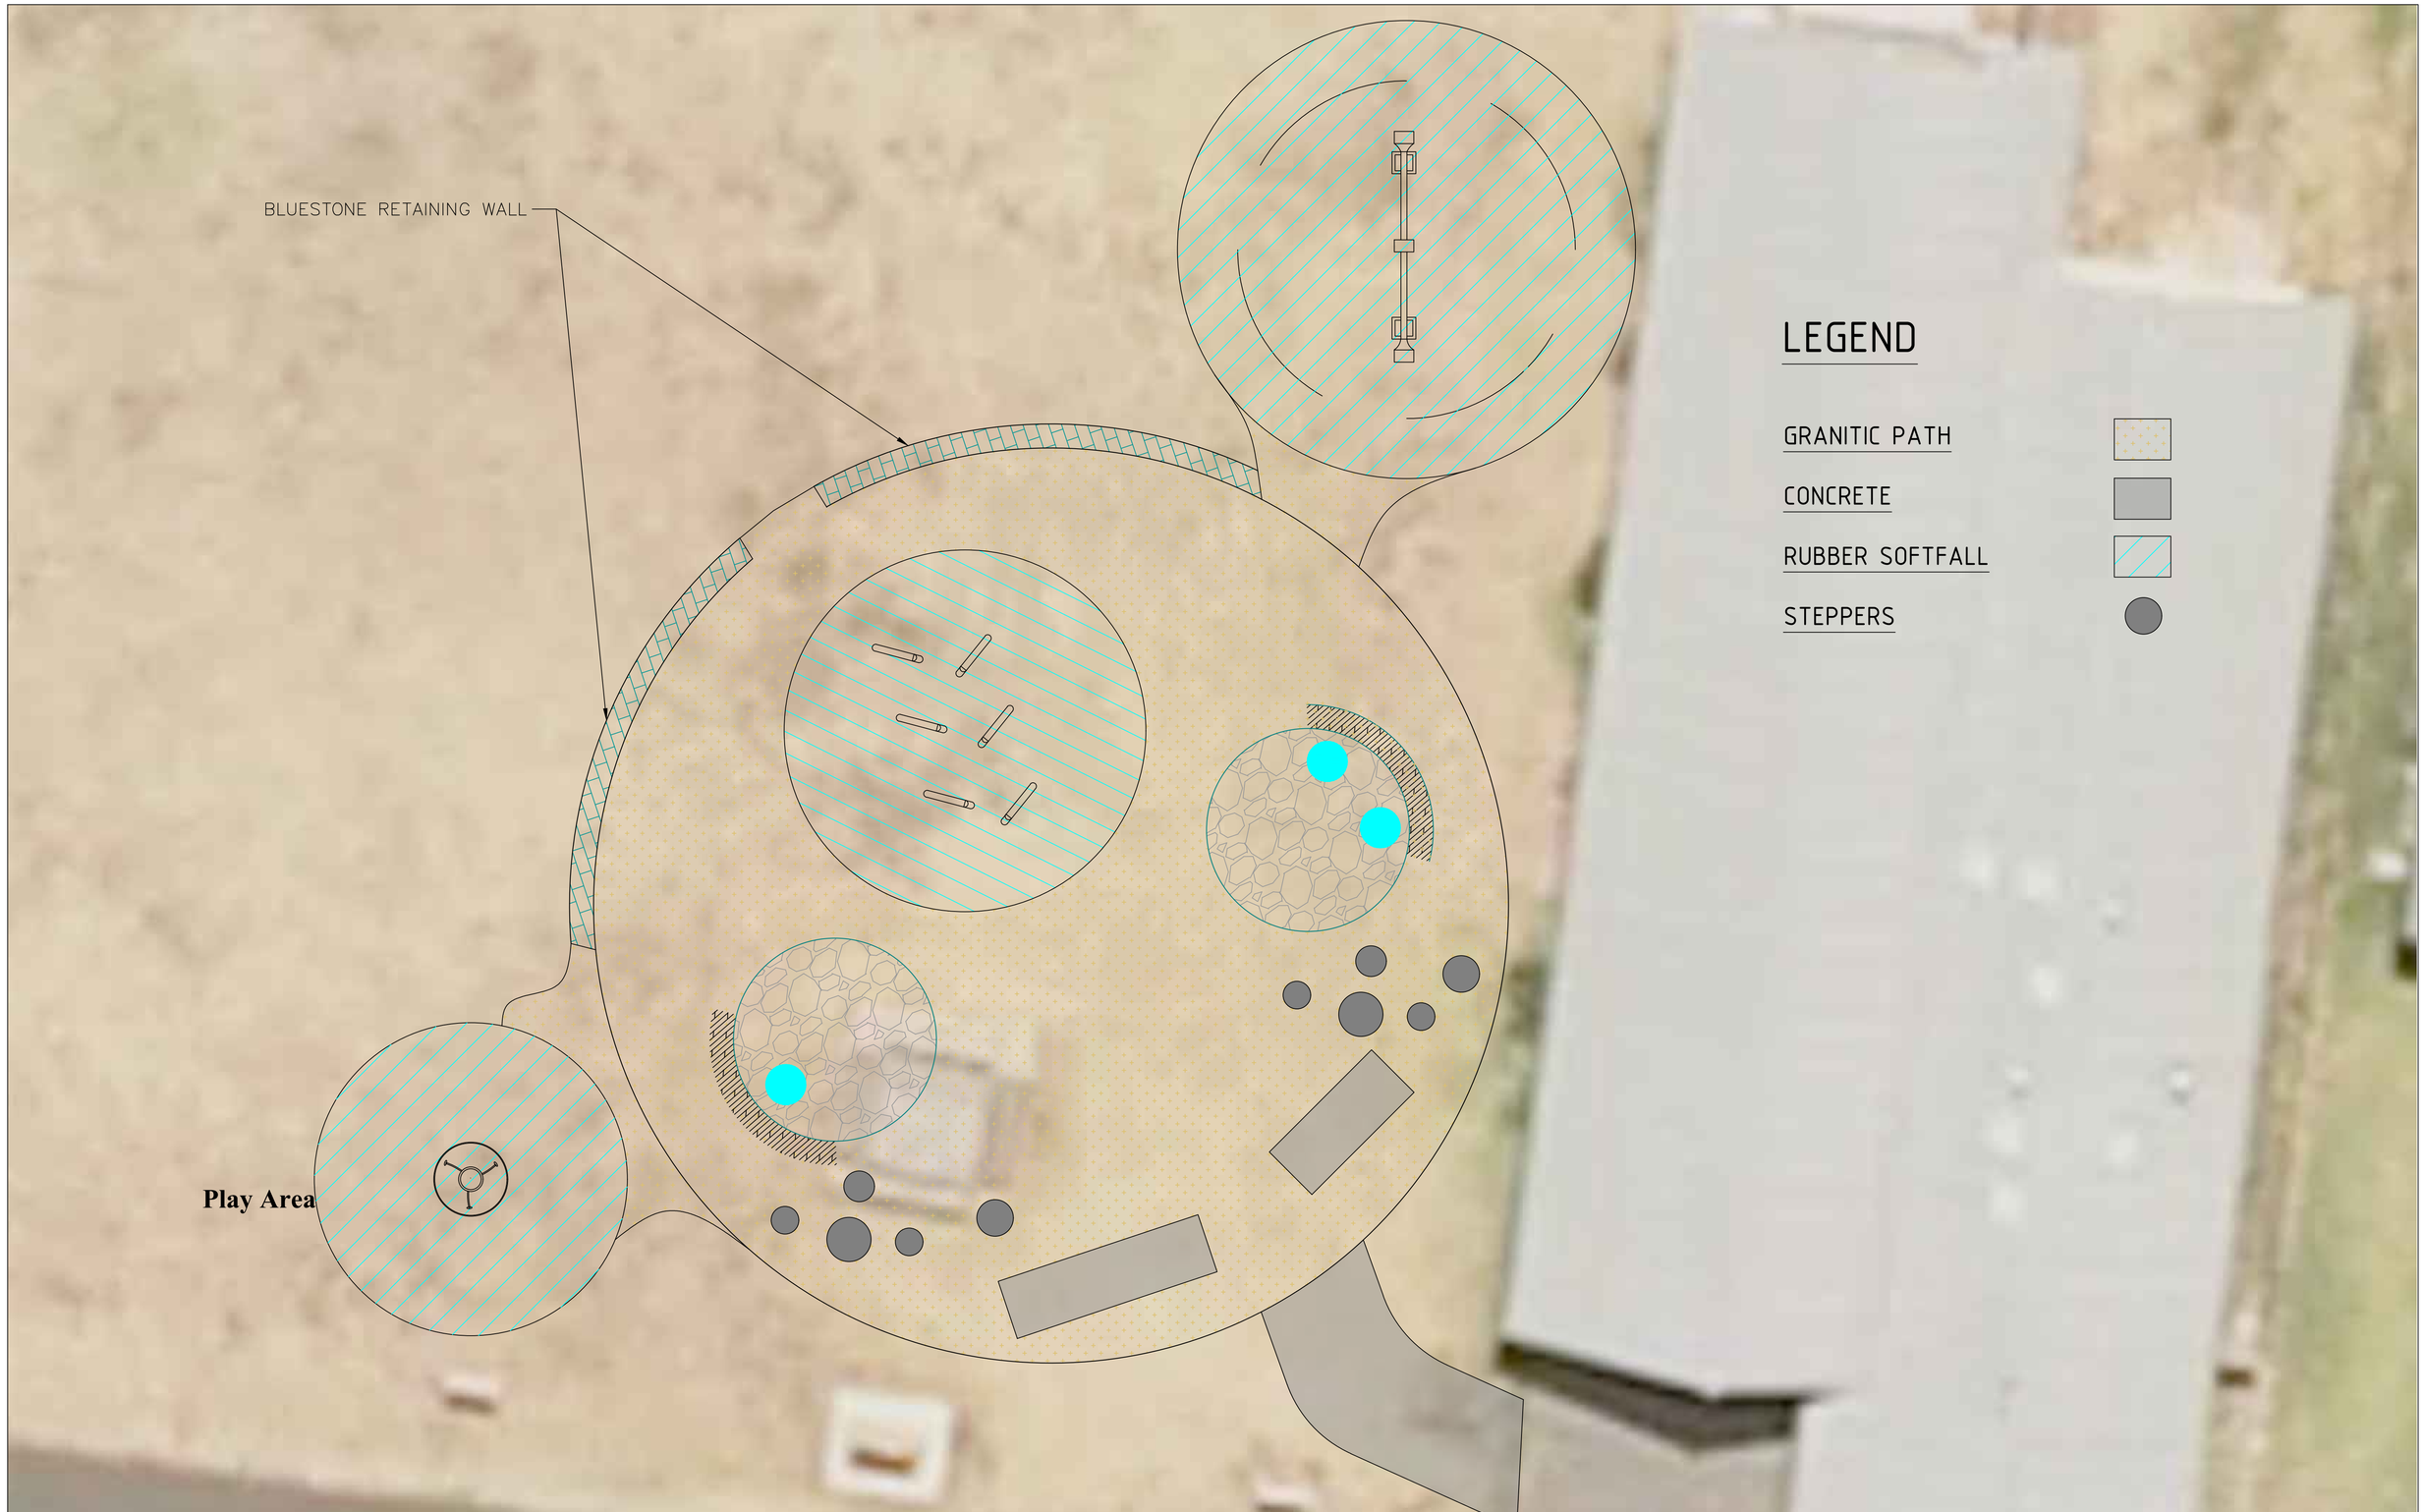

N

SCALE @ A1

REV	DATE	BY	APP	REVISION DESCRIPTION
A	01/06/2021	DS	SF	FOR REVIEW

DRAWN	DS
CHECKED	DS
APPROVED	SF

MOYNE SHIRE
PO BOX 51
PORT FAIRY VIC 3284
PHONE: 1300 656 564
WEB: www.moyne.vic.gov.au

PROJECT:
RAILWAY PLACE
RECREATION SPACE

JOB REF: TBA

SHEET NO: C100

TITLE :
CONCEPT SKETCH

REV: A