1 Site Plan - Dam Location

1 : 1500

NORTH

All measurements provided are estimates derived from the scaling of aerial imagery and should be considered approximate.

The dam is approximately 5 megalitres.
It will be filled naturally by rainwater runoff.

No.	Description	Date
A	Issue For Review	28/01/2026
B	Issue For Review	10/04/26

S&K DRAFTING AND DESIGN

S&K Drafting & Design

Yarrawonga, Victoria, 3730
Ph: 0409358824
Email: Info@skdd.com.au
ABN: 30931501418

Clients

Project Name:

Project Address

Lot 3, Mahonys Lane, Mortlake, 3272

Dwg Title: Site Plan - Dam Location

Project number

Scale @ A1: 1 : 1500

Drawn by: SKDD

Checked by: BS

Date: 10/04/26

Dwg No.: A-00

Rev. No.: B

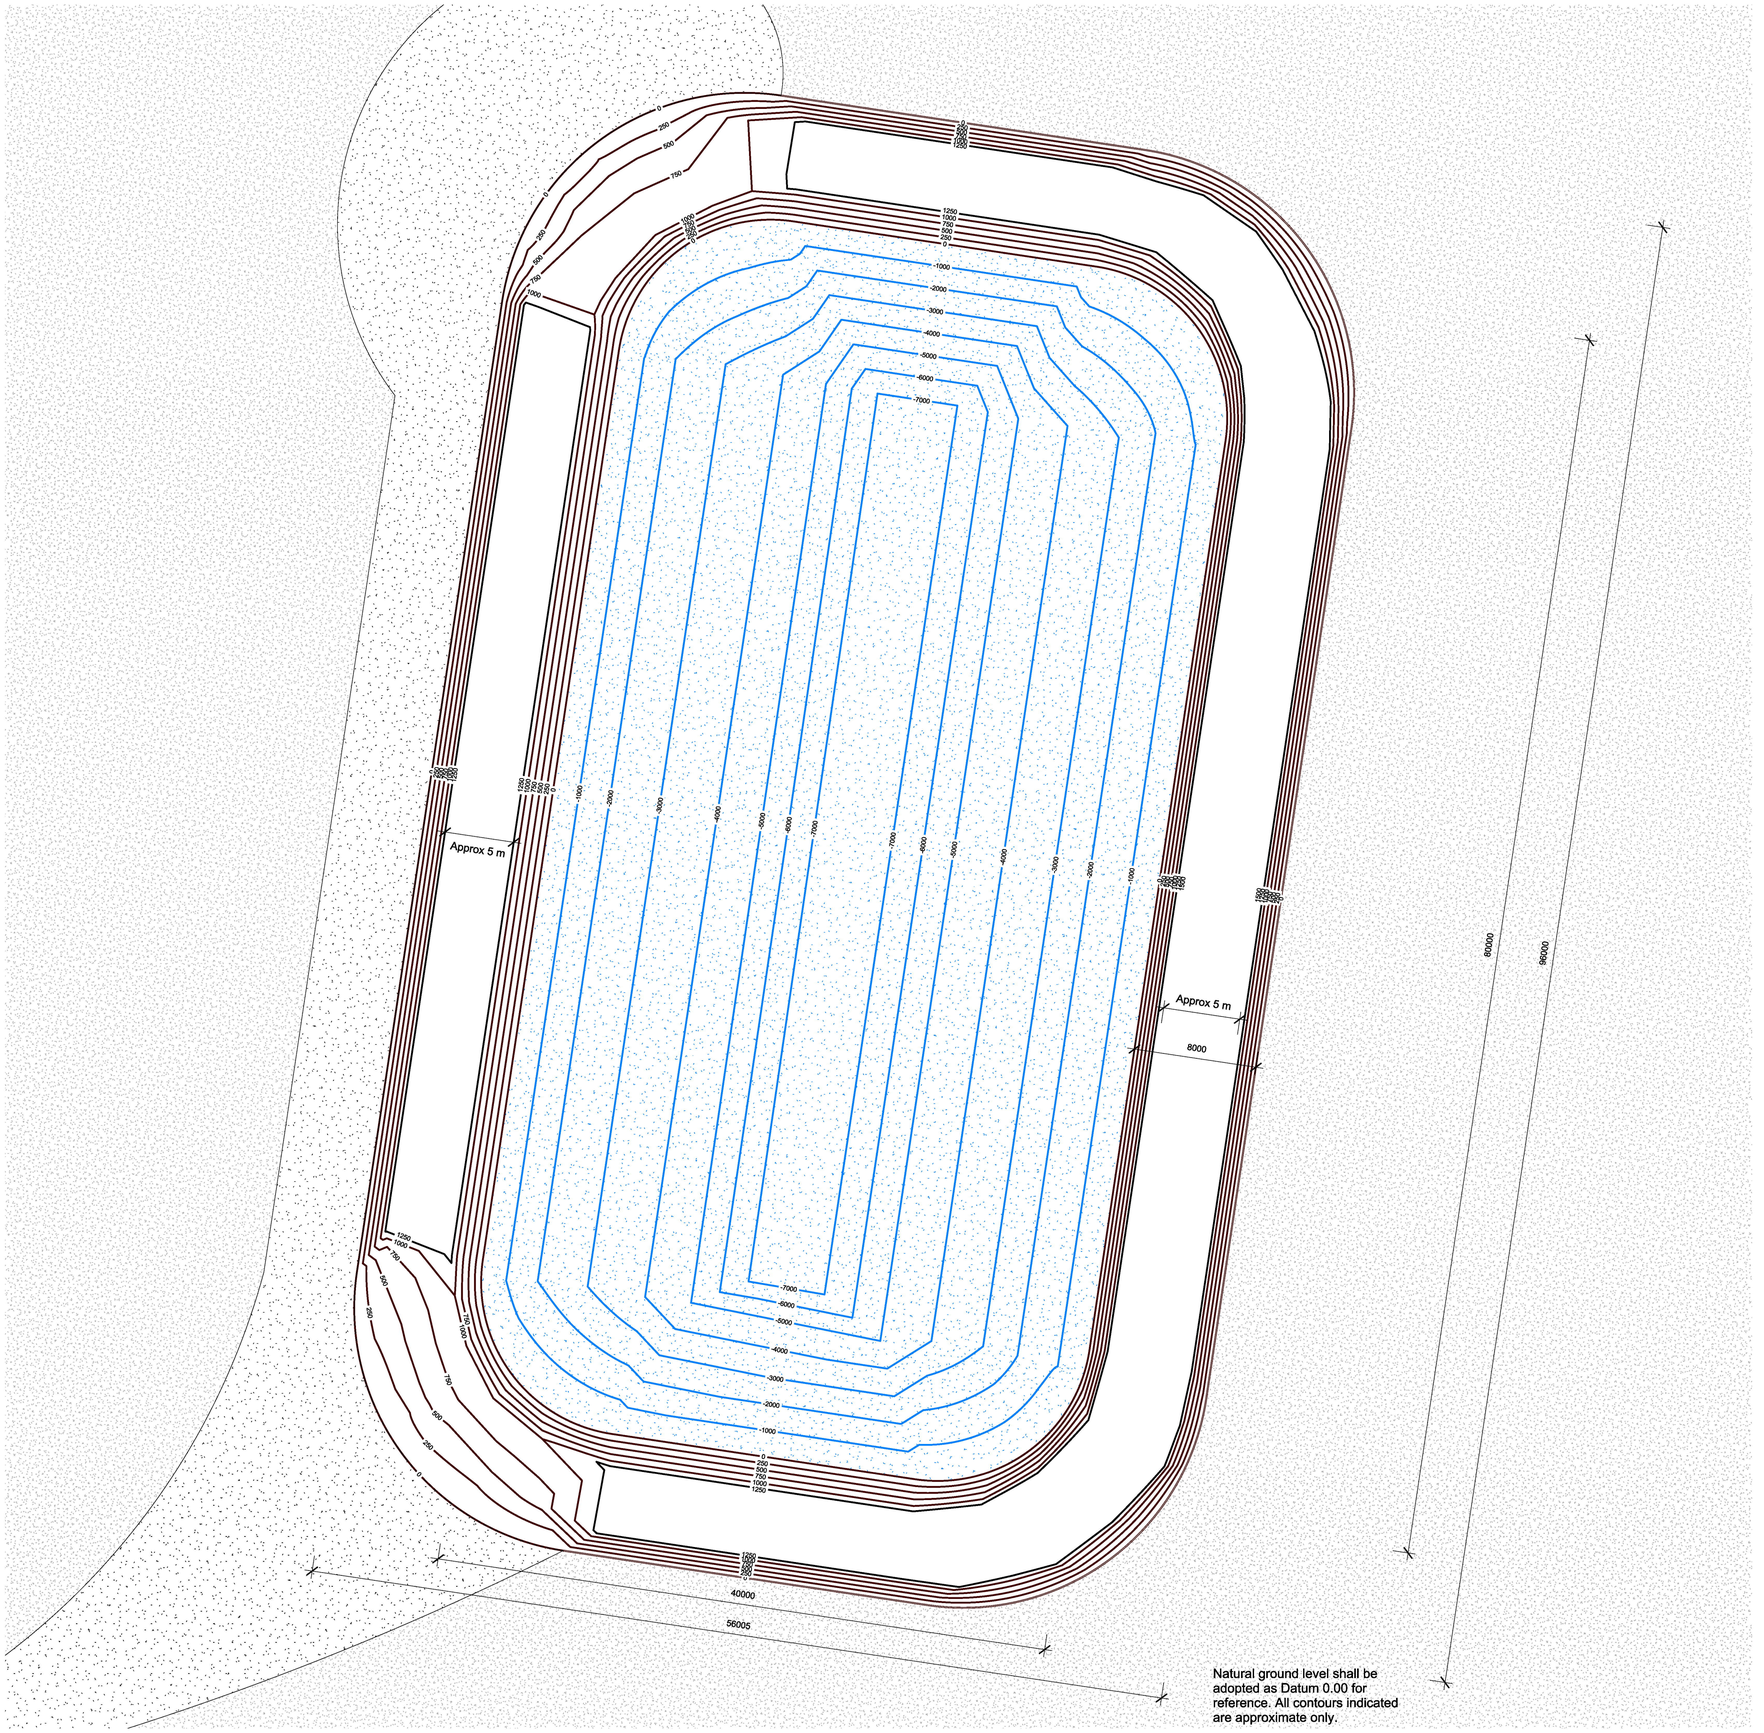

1 Dam Construction
1 : 200

No.	Description	Date
A	Issue For Review	28/01/2026
B	Issue For Review	10/04/26

S&K DRAFTING AND DESIGN

S&K Drafting & Design

Yarrawonga, Victoria, 3730
Ph: 0409358824
Email: Info@skdd.com.au
ABN: 30931501418

Clients

Project Name:

Project Address
Lot 3, Mahonys Lane, Mortlake, 3272

Dwg Title	Dam Construction	
Project number		Scale @ A1: 1 : 200
Drawn by: Author	Checked by: BS	Date: 10/04/26
Dwg No.: A-01		Rev. No.: B